DIMENSIONS SHOWN ON THIS PLAT ARE EXPRESSED IN FEET AND DECIMAL PARTS THEREOF, ALL BEARINGS ARE TO AN ASSUMED MERIDIAN AND ARE USED TO INDICATE ANGLES ONLY. PERMANENT MONUMENTS WERE FOUND OR SET AT ALL POINTS INDICATED HEREON, ALL OF WHICH I CERTIFY TO BE CORRECT.

STATE OF OHIO * REGISTERED SURVEYOR * THOMAS A. SIMON S-7775

THOMAS A. SIMON
REG. PROFESSIONAL SURVEYOR
NO. S-7775

100 0 100 200 300

GRAPHIC SCALE - FEET

BASIS OF BEARINGS IS THE CENTERLINE OF ASHLAND-OBERLIN ROAD (N. 00°36'14" E.)

-N-

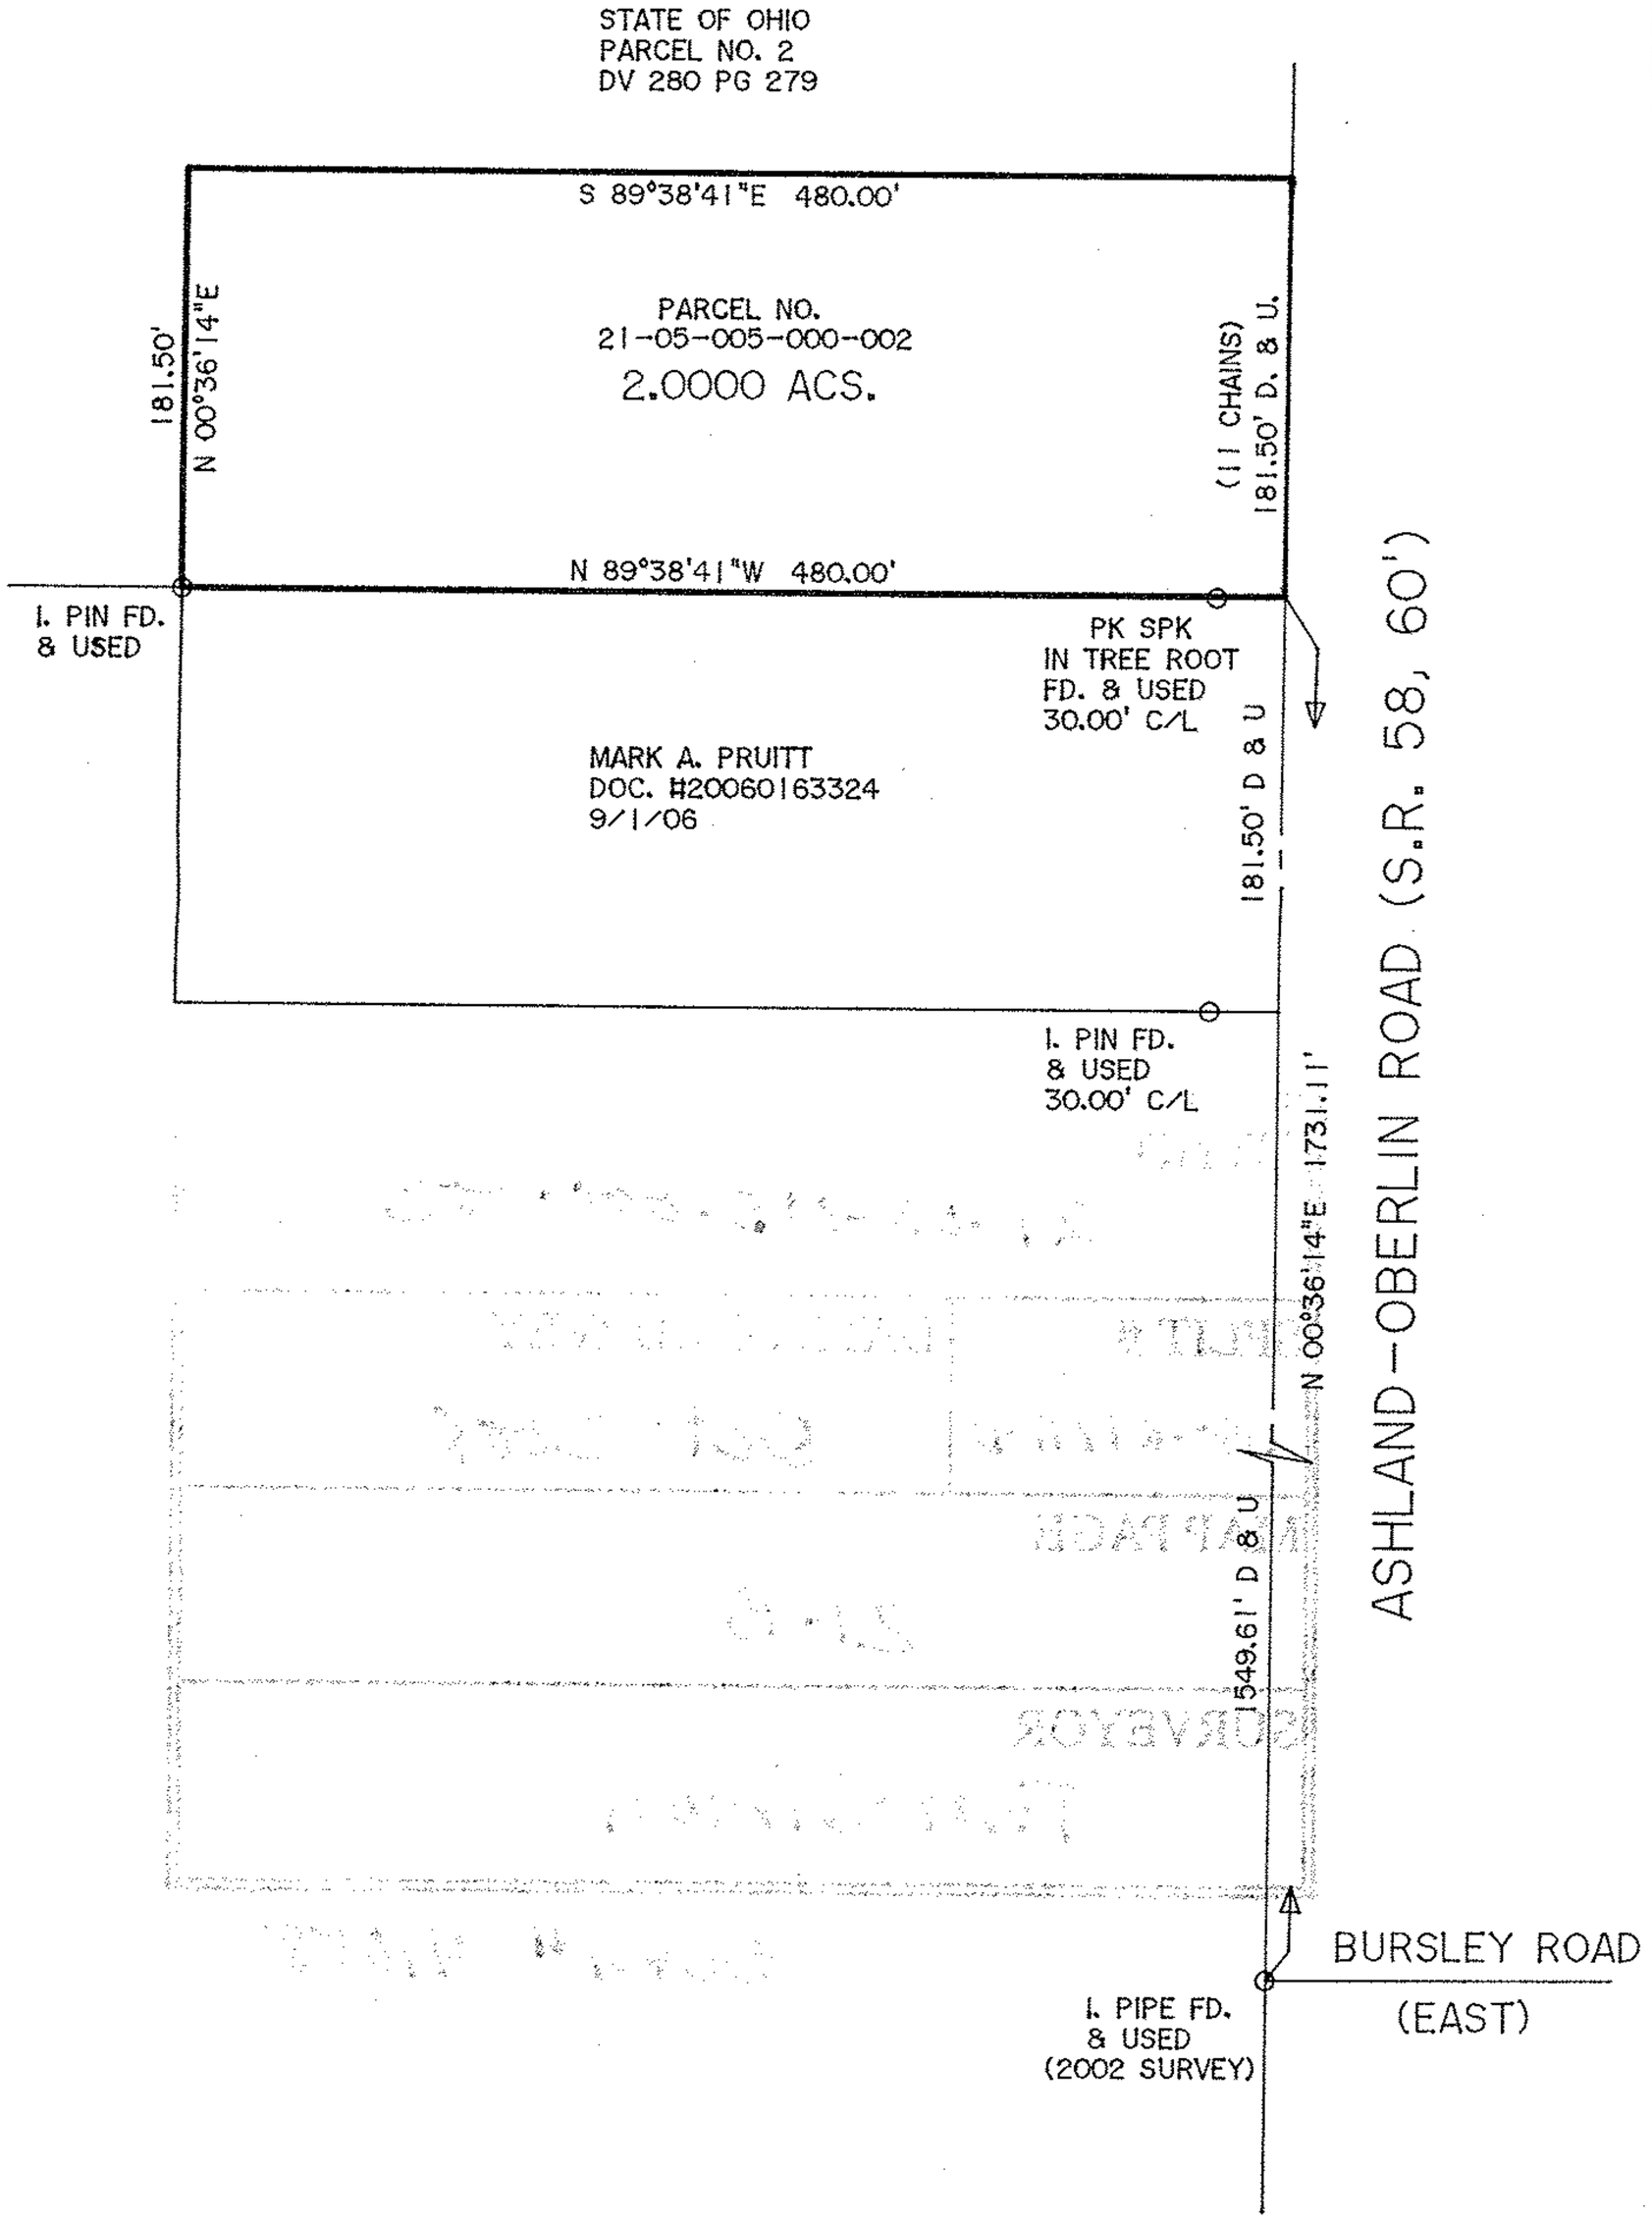

THOMAS SIMON & ASSOCIATES, INC.

PROFESSIONAL LAND SURVEYORS

150 SOUTH OLIVE STREET
ELYRIA, OHIO 44035

(440) 327-2925
FAX 327-2964

PLAT OF SURVEY FOR THE ESTATE OF DANIEL P. PRUITT

BEING KNOWN AS PART OF ORIGINAL
HUNTINGTON TOWNSHIP LOT NO. 5, TRACT 5
COUNTY OF LORAIN STATE OF OHIO

OCTOBER, 2008 SCALE: 1" = 100'

2002-064
2008-044