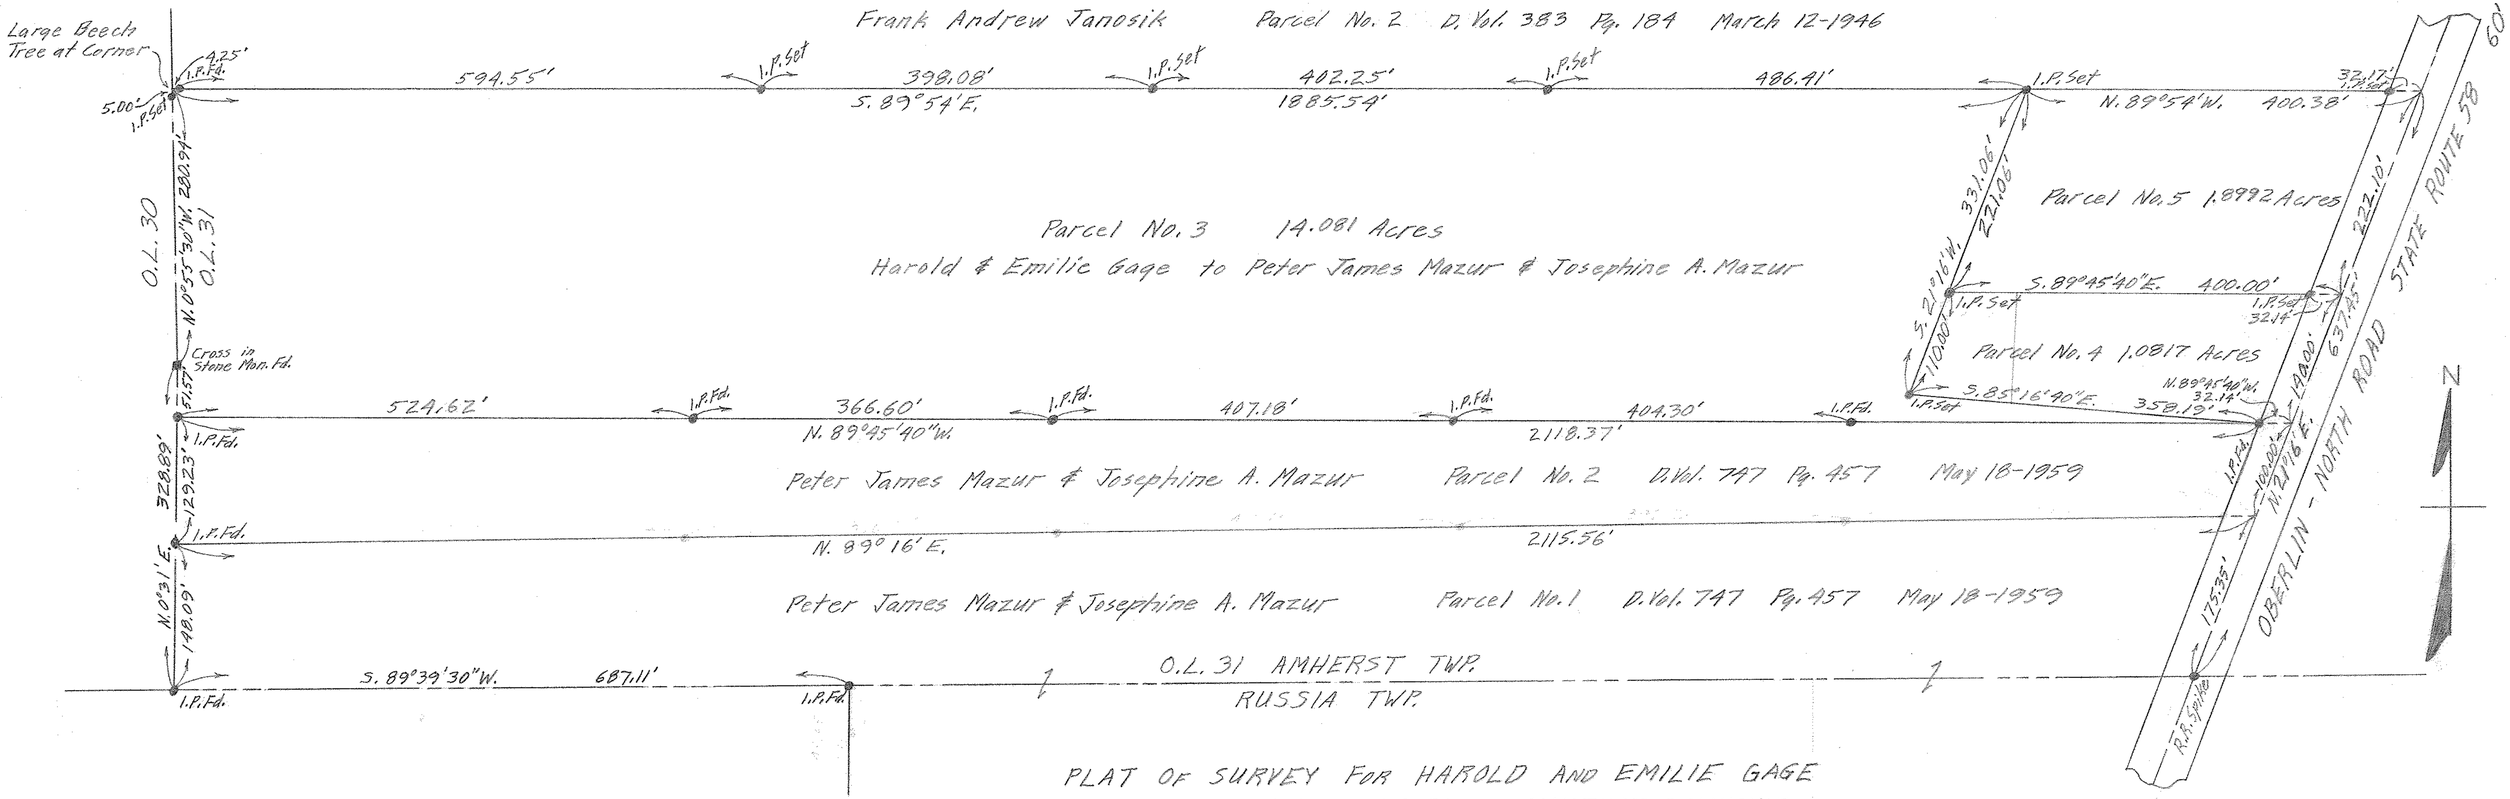

PLAT OF SURVEY FOR HAROLD AND EMILIE GAGE
PART OF ORIGINAL LOT 31 AMHERST TOWNSHIP
LORAIN COUNTY OHIO
SCALE: 1"=100'
PARCELS NOS. 3, 4 & 5 SURVEYED ON MAY 27-1960
Gary E. Penfound Registered Surveyor No. 4457
PARCELS NOS. 4&5 REVISED ON NOVEMBER 4-1960

05-00-031