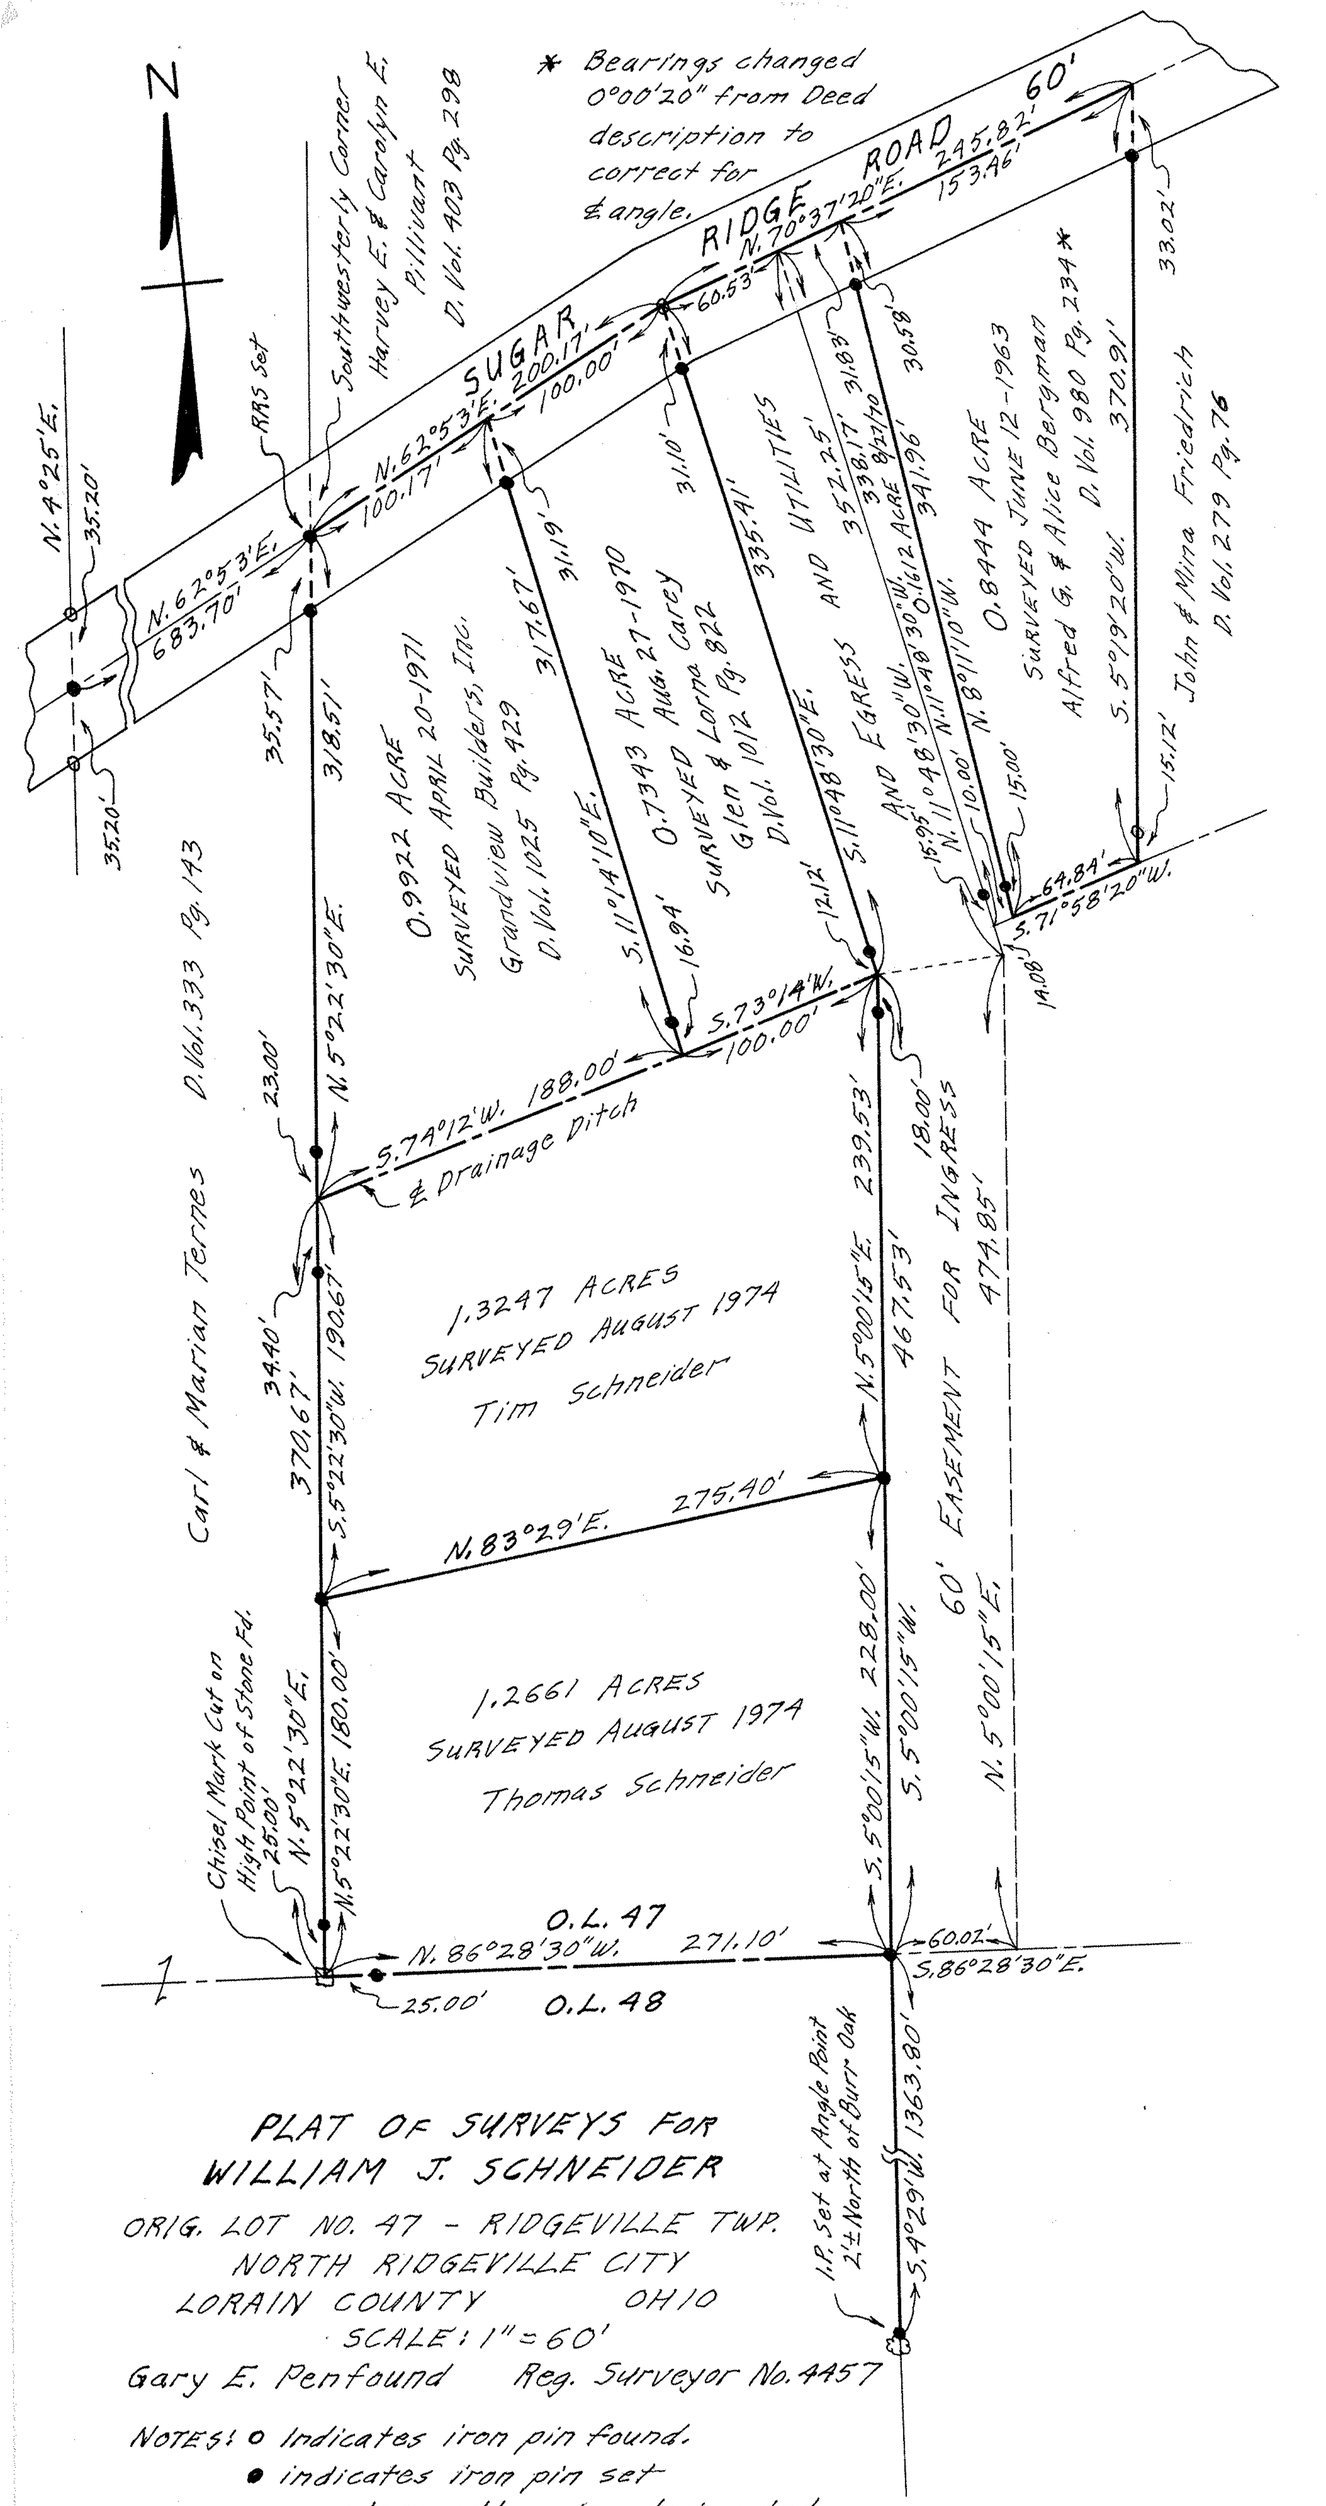

PLAT OF SURVEYS FOR WILLIAM J. SCHNEIDER

ORIG. LOT NO. 47 - RIDGEVILLE TWP.
NORTH RIDGEVILLE CITY
LORAIN COUNTY OHIO
SCALE: 1" = 60'

Gary E. Penfound Reg. Surveyor No. 4457

NOTES: o Indicates iron pin found.
● indicates iron pin set
unless otherwise designated.