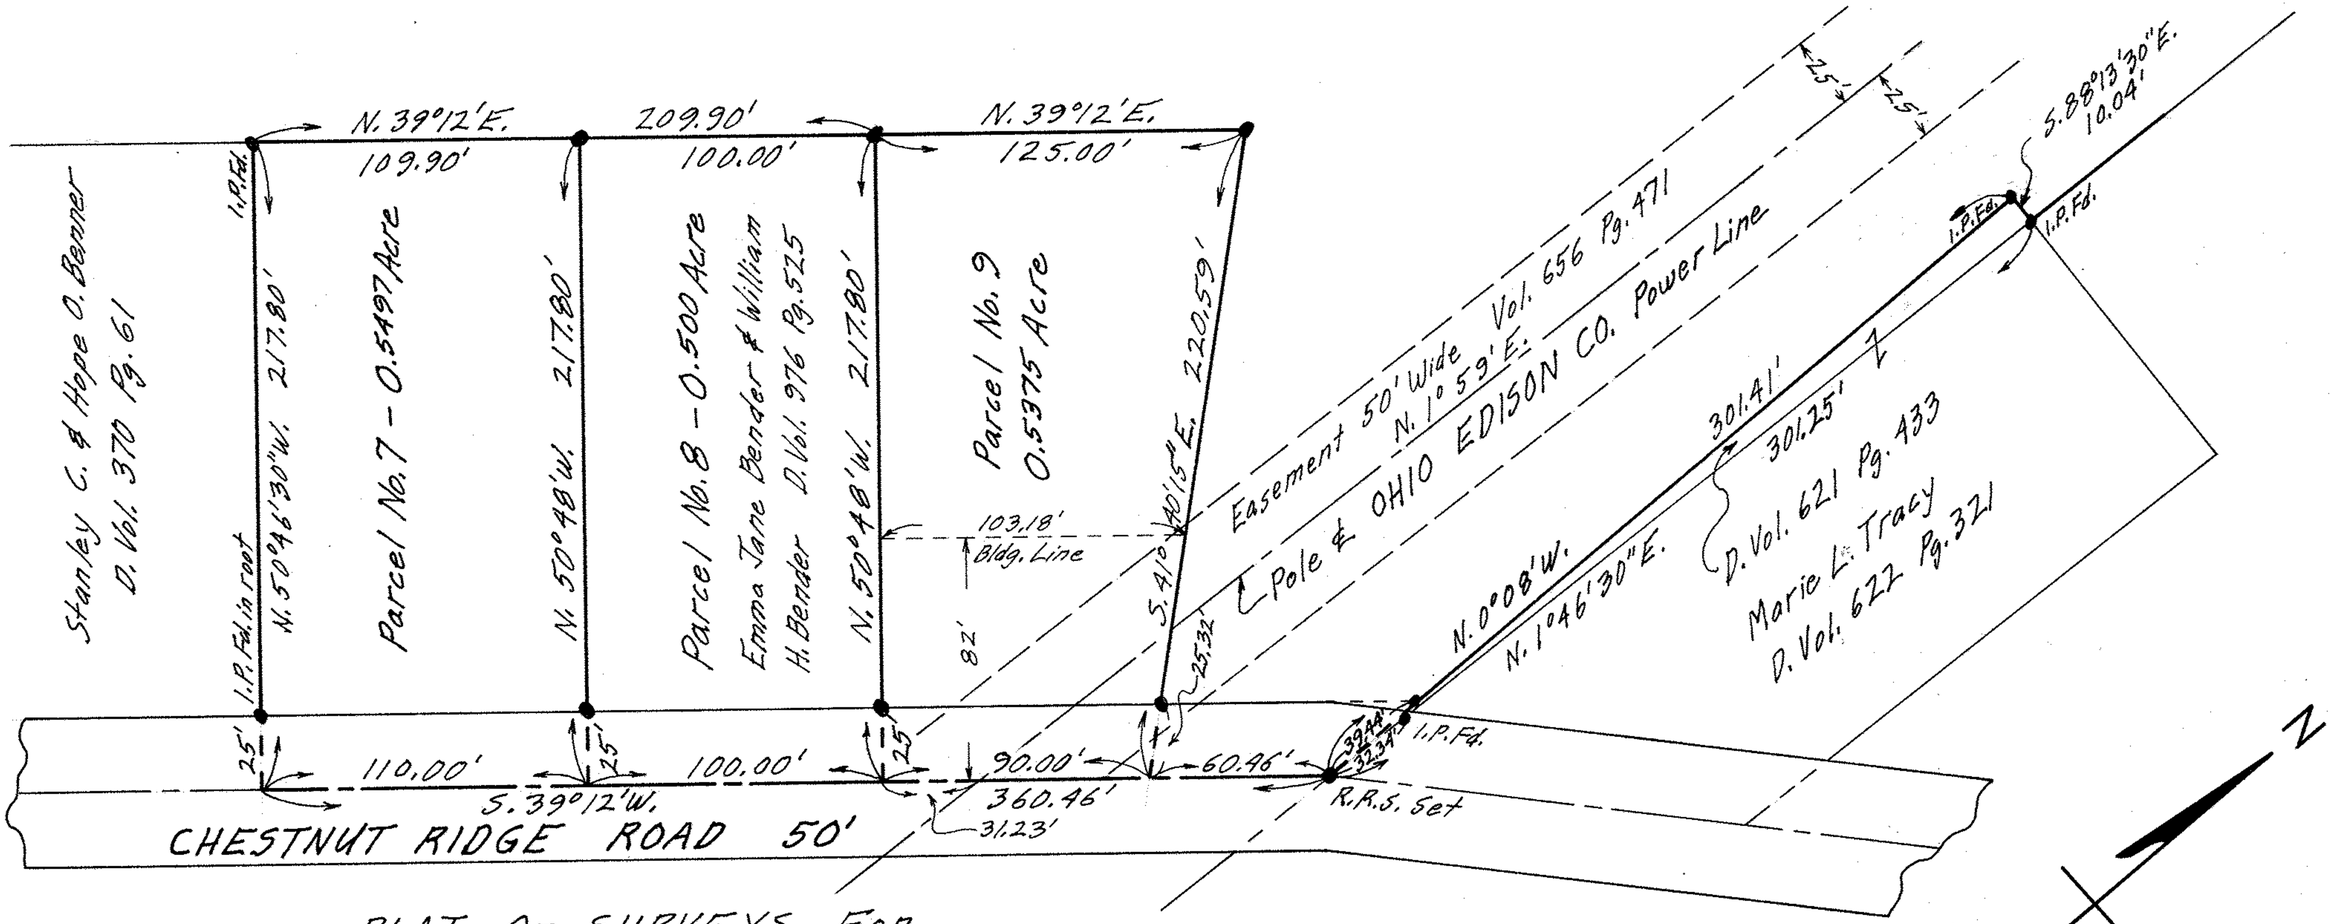

PLAT OF SURVEYS FOR

JOHN RAYMOND SCHARTMAN & RITA ANN SCHARTMAN

ORIGINAL LOT NO. 23 — RIDGEVILLE TOWNSHIP

NORTH RIDGEVILLE CITY — LORAIN COUNTY — OHIO

SCALE: 1" = 50' NOVEMBER 1968

Gary E. Penfound Reg. Surveyor No. 4457

PARCEL NO. 9 SURVEYED AUGUST 13-1970

NOTE: ● indicates iron pin set unless otherwise designated.

07-00-023