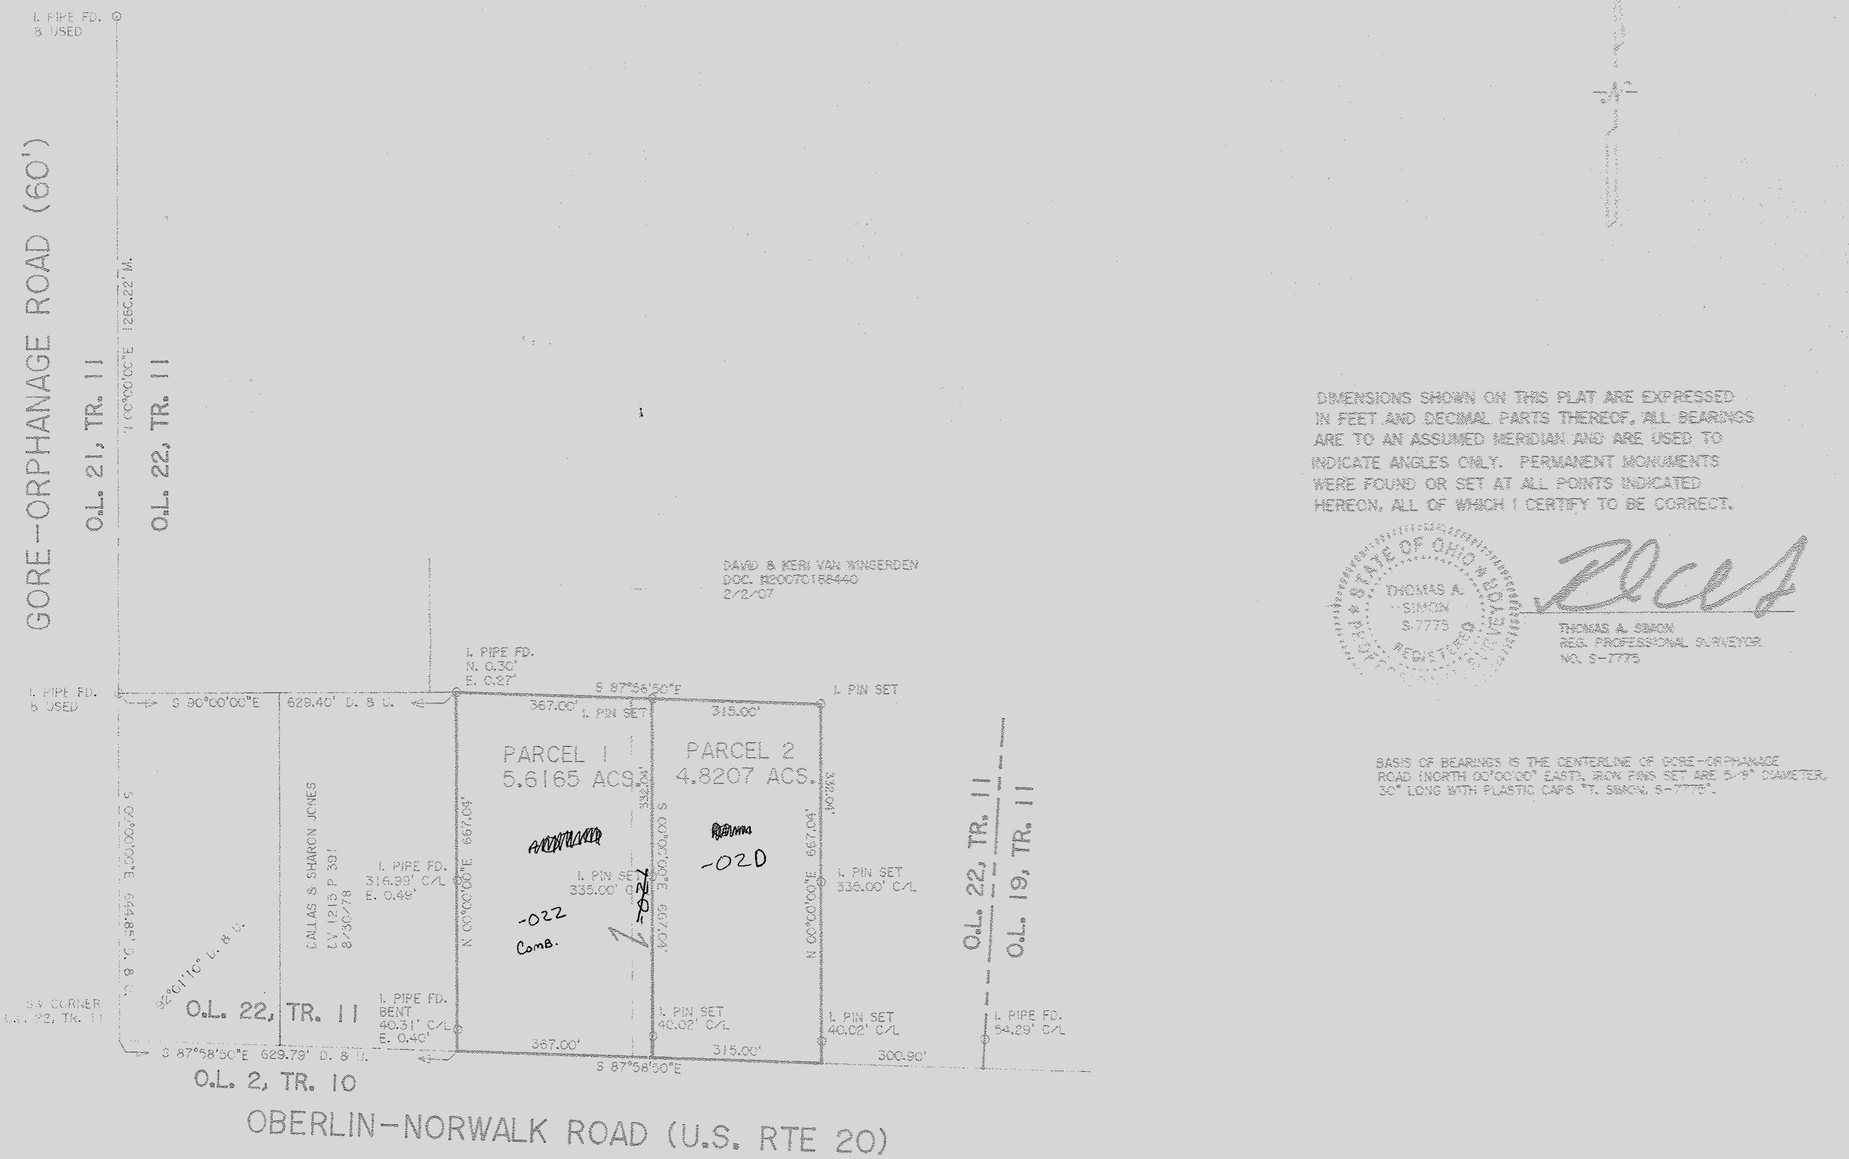

GRAPHIC SCALE - FEET

DIMENSIONS SHOWN ON THIS PLAT ARE EXPRESSED IN FEET AND DECIMAL PARTS THEREOF. ALL BEARINGS ARE TO AN ASSUMED MERIDIAN AND ARE USED TO INDICATE ANGLES ONLY. PERMANENT MONUMENTS WERE FOUND OR SET AT ALL POINTS INDICATED HEREON, ALL OF WHICH I CERTIFY TO BE CORRECT.

STATE OF OHIO
THOMAS A. SIMON
S-7775
REGISTERED SURVEYOR

THOMAS A. SIMON
REG. PROFESSIONAL SURVEYOR
NO. S-7775

BASIS OF BEARINGS IS THE CENTERLINE OF GORE-ORPHANAGE ROAD (NORTH 00°00'00" EAST). IRON PINS SET ARE 5/8" DIAMETER, 30" LONG WITH PLASTIC CAPS "T. SIMON, S-7775".

THOMAS SIMON & ASSOCIATES, INC.
PROFESSIONAL LAND SURVEYORS
[illegible] SOUTH CLEVE STREET
LORAIN, OHIO 44052
440-[illegible]
FAX 440-[illegible]

No 02645
APPROVED
LORAIN CO.
ENGINEER
12/2/08
13-A
T. SPILLMAN
PPN # 08-02645

PLAT OF SURVEY, SPLIT & COMBINATION FOR MARJORIE KEHL

BEING KNOWN AS PART OF CAMDEN TOWNSHIP
ORIGINAL LOT NO. 22, TRACT II

COUNTY OF LORAIN STATE OF OHIO
NOVEMBER, 2008 SCALE: 1" = 200'

JOB NO. 2008-049