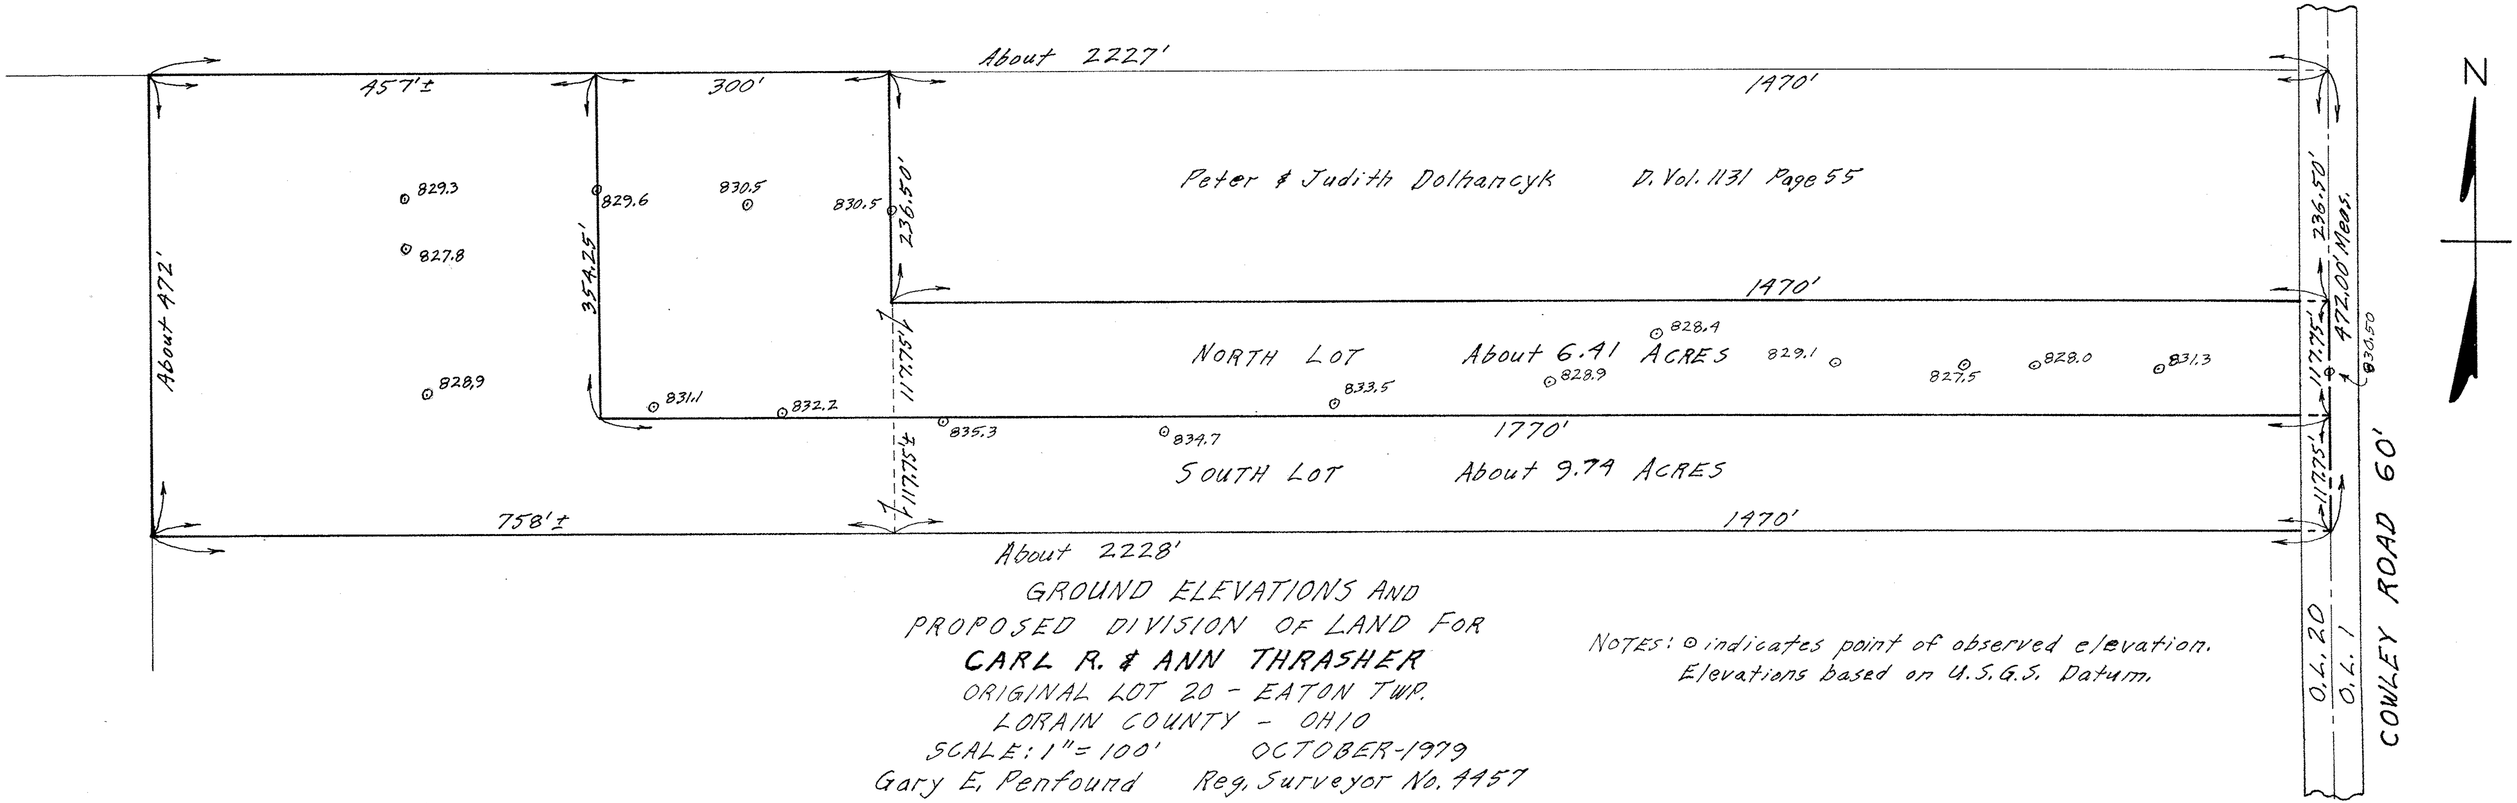

GROUND ELEVATIONS AND
PROPOSED DIVISION OF LAND FOR
CARL R. & ANN THRASHER
ORIGINAL LOT 20 - EATON TWP.
LORAIN COUNTY - OHIO
SCALE: 1" = 100' OCTOBER-1979
Gary E. Penfound Reg. Surveyor No. 4457

NOTES: ⊙ indicates point of observed elevation.
Elevations based on U.S.G.S. Datum.

11-00-020