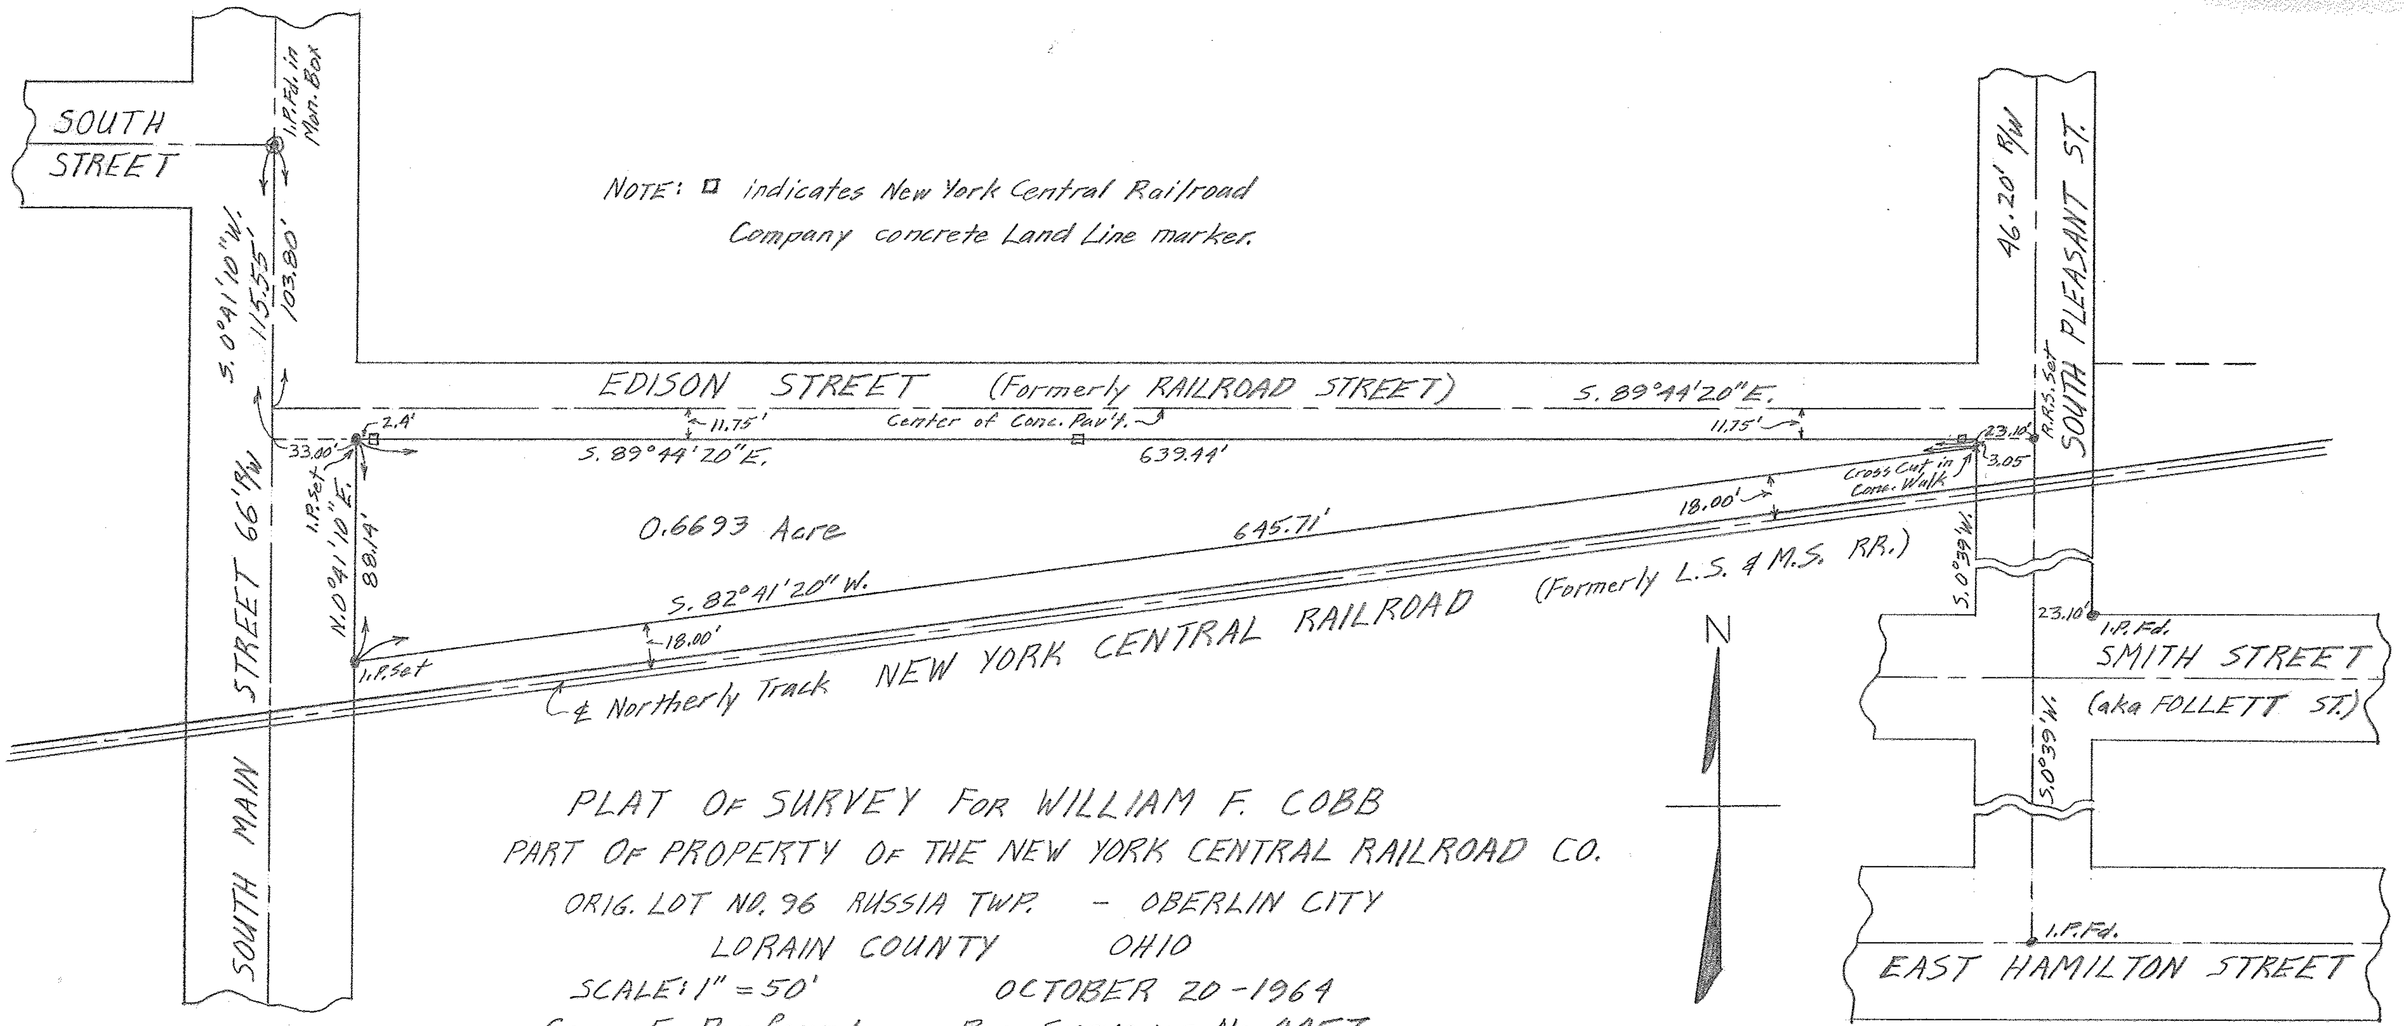

NOTE: □ indicates New York Central Railroad Company concrete Land Line marker.

PLAT OF SURVEY FOR WILLIAM F. COBB

PART OF PROPERTY OF THE NEW YORK CENTRAL RAILROAD CO.

ORIG. LOT NO. 96 RUSSIA TWP. - OBERLIN CITY

LORAIN COUNTY OHIO

SCALE: 1" = 50' OCTOBER 20 - 1964

Gary E. Penfound Reg. Surveyor No. 4457

09-00-096