# PLAT OF SURVEYING FOR
# PATRICIA J. DELZEITH & CATHERINE A. URIG

ORIGINAL LOT 66 - AMHERST TWP.
LORAIN COUNTY - OHIO
SCALE: 1" = 100' AUGUST-1979
Gary E. Penfound Reg. Surveyor No. 4457
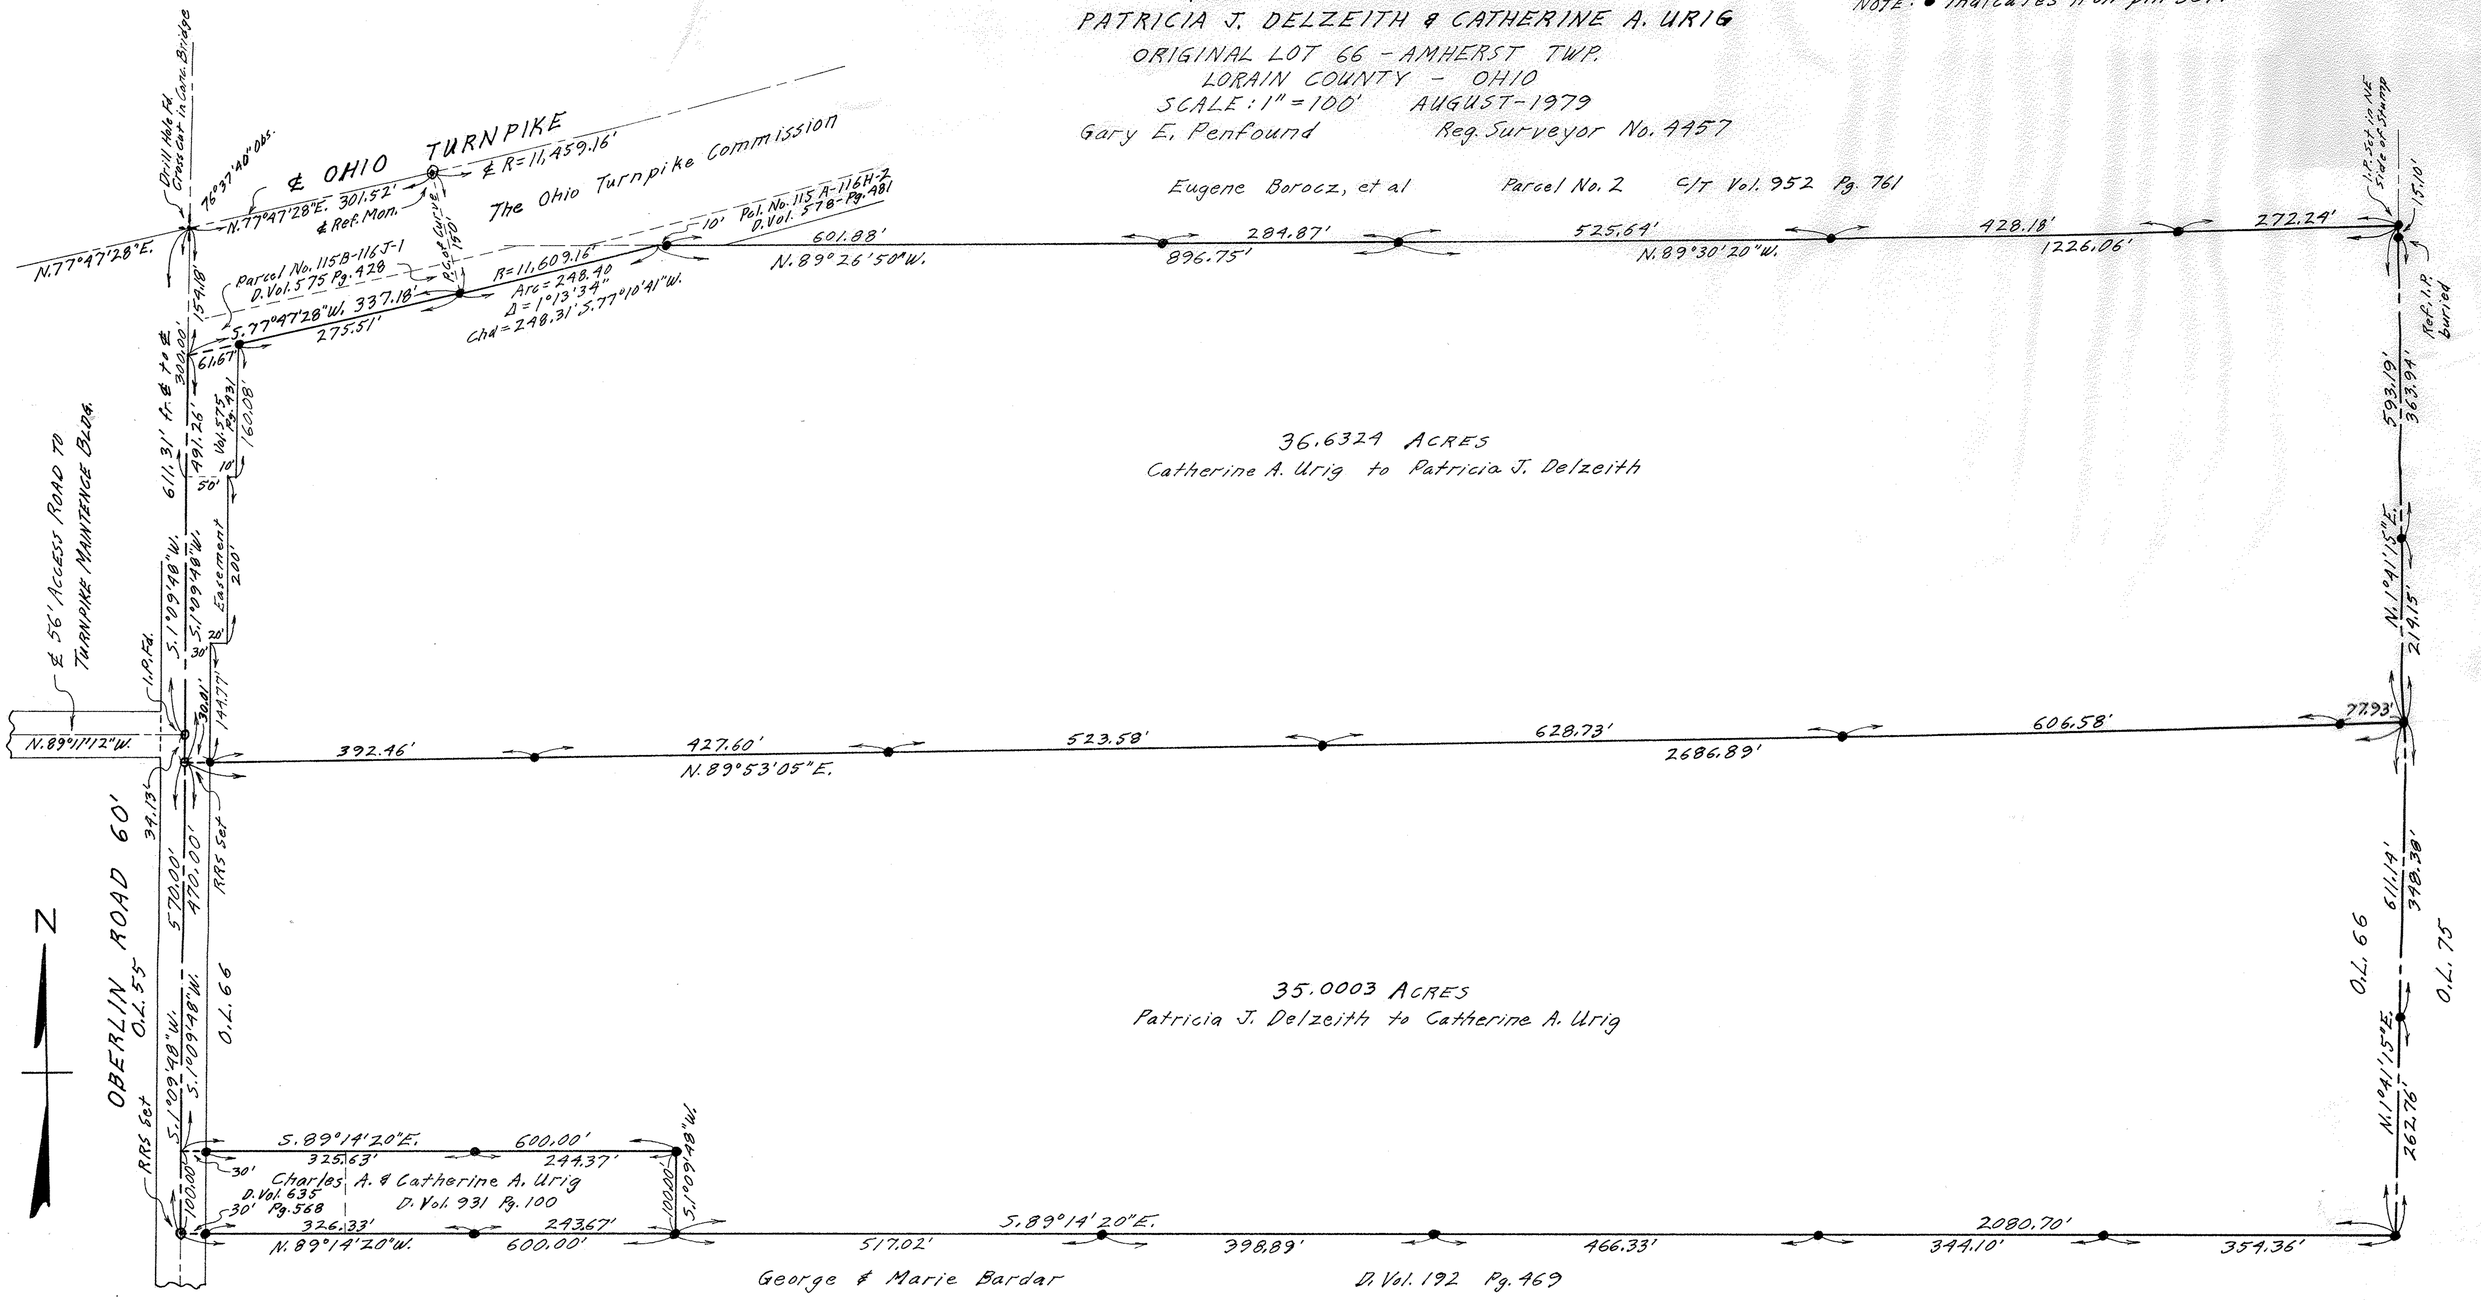
NOTE: ● indicates iron pin set.