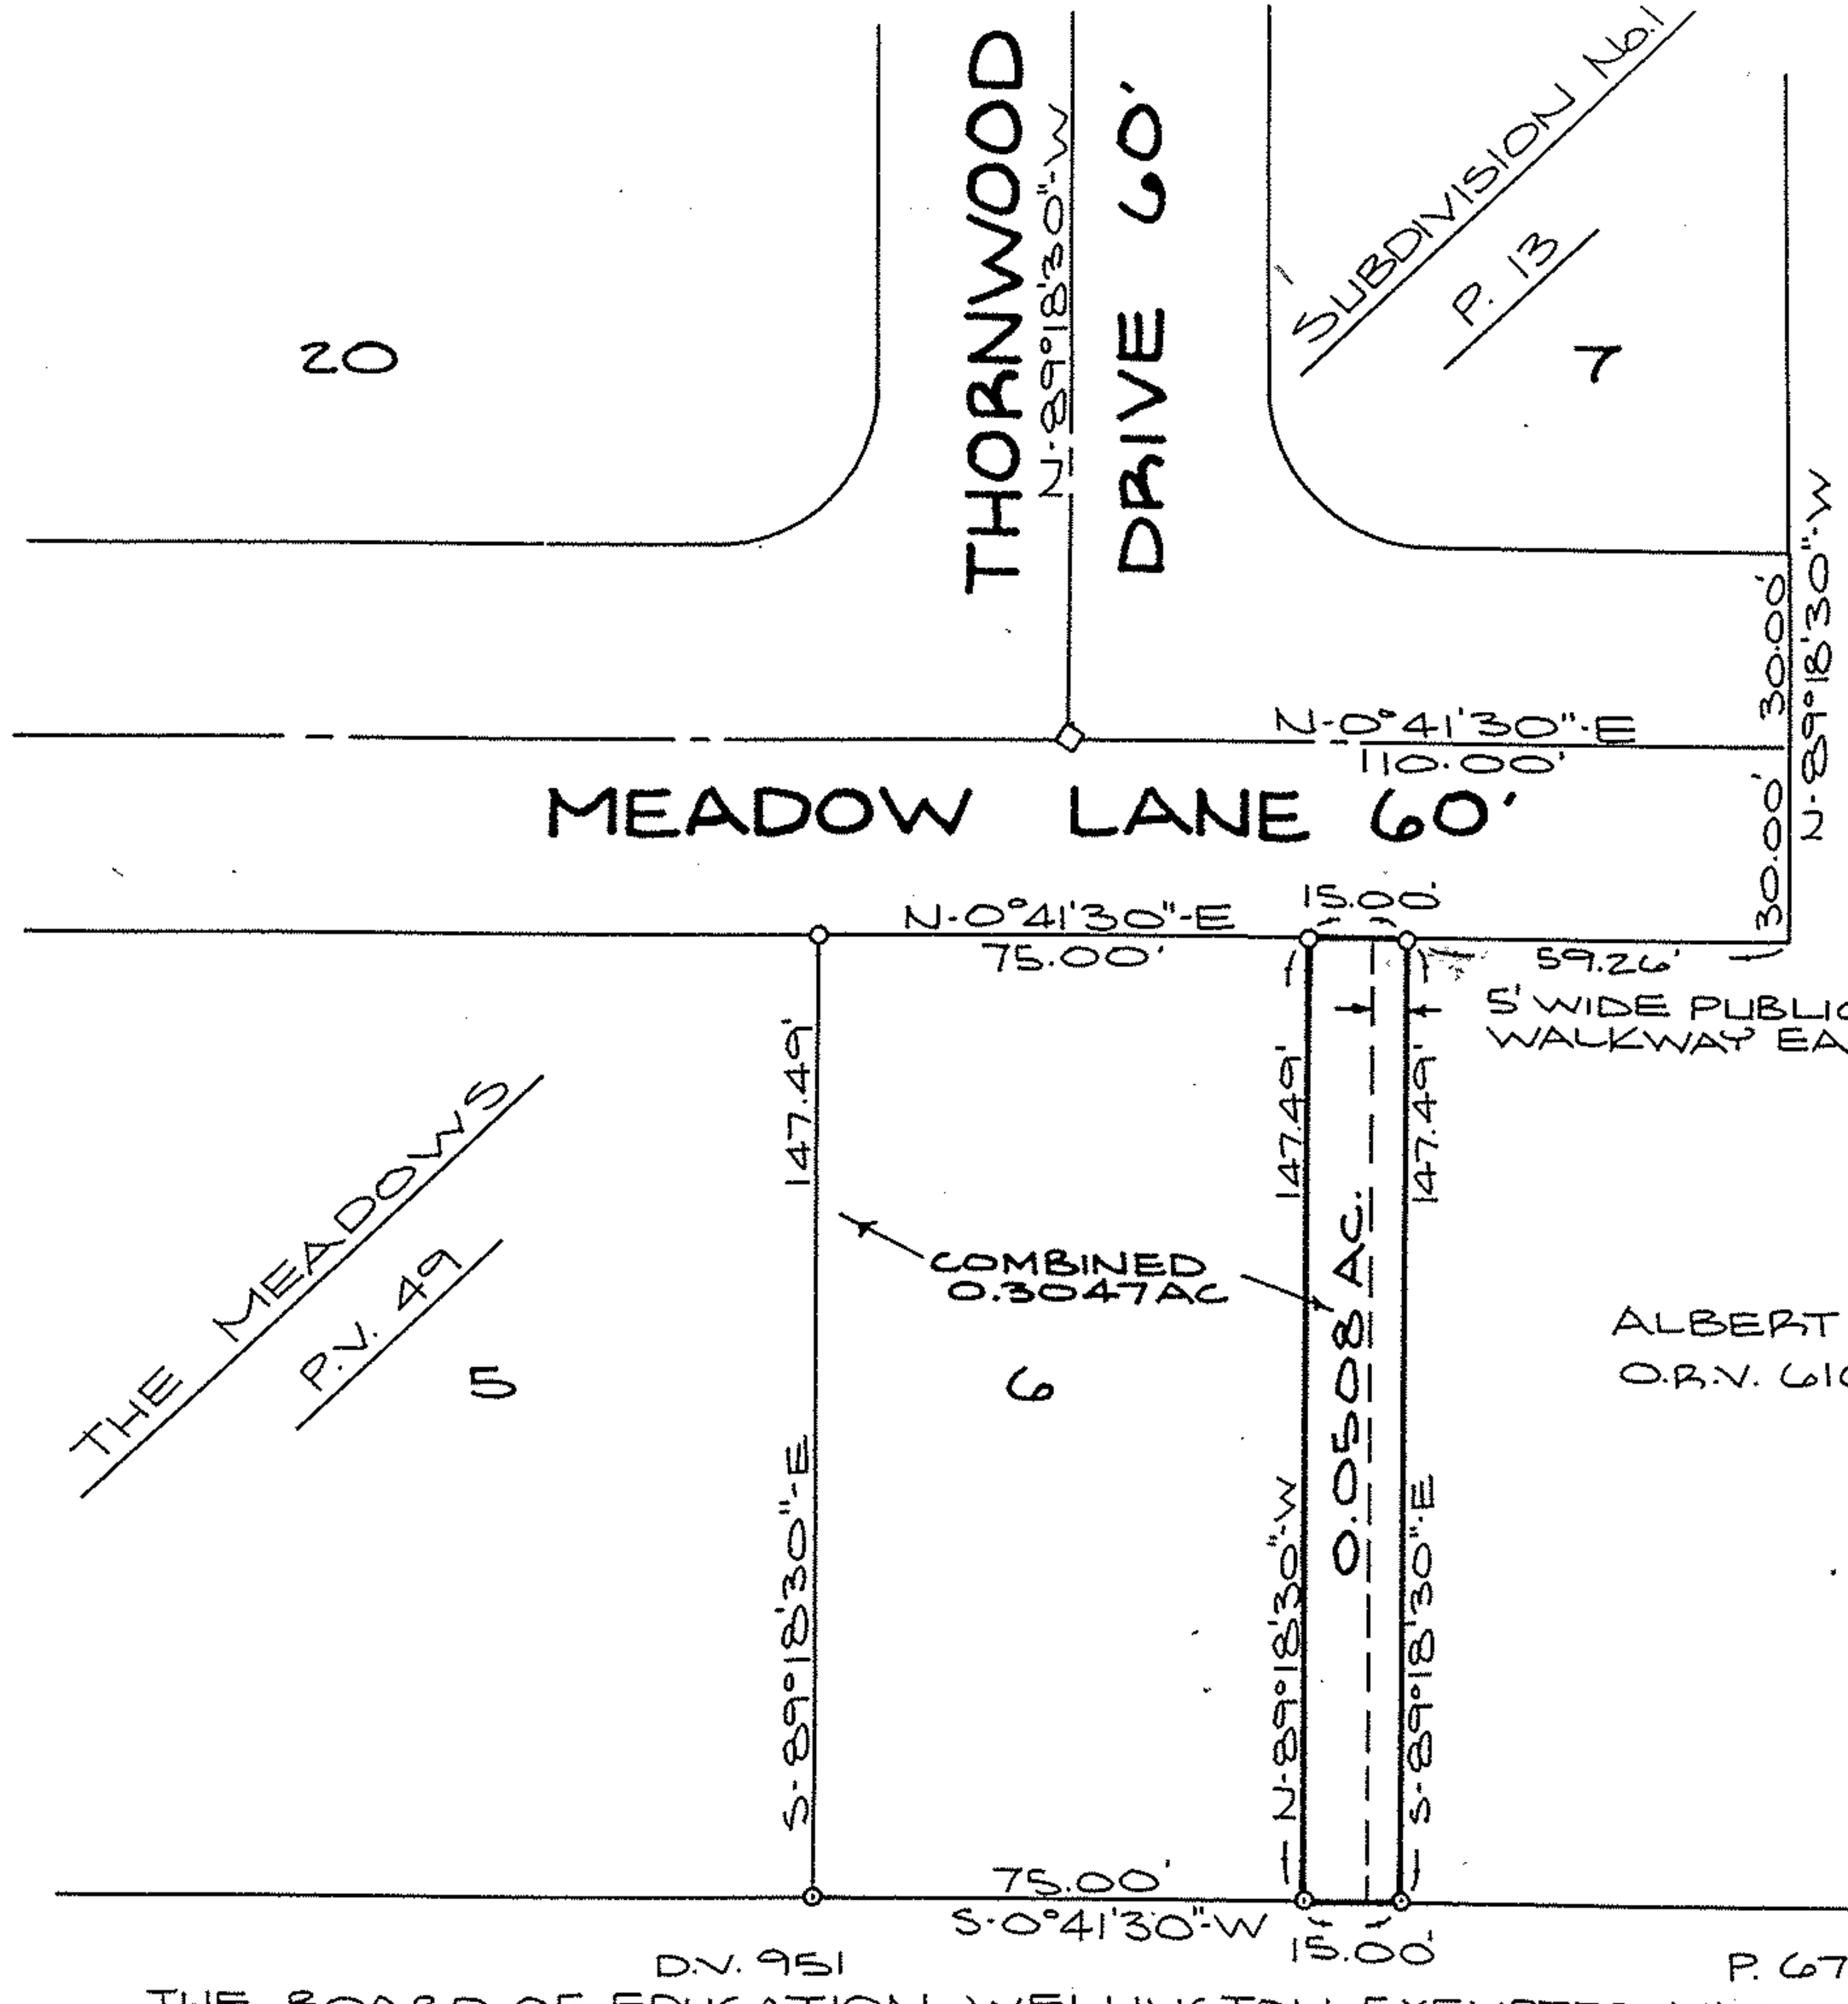

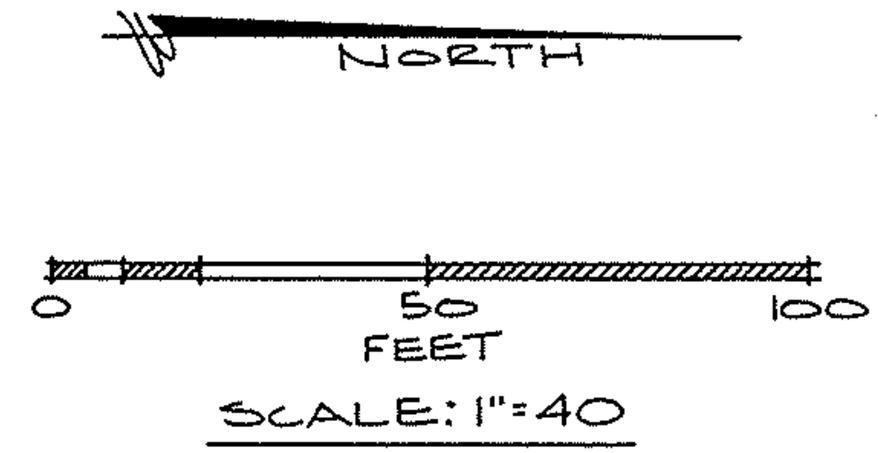

SURVEY MAP

ORIGINAL WELLINGTON TWP.
LOT No. 28
VILLAGE OF WELLINGTON
COUNTY OF LORAIN
STATE OF OHIO
MAY 18, 1995

PREPARED BY:
KS ASSOCIATES INC.
ENGINEERS SURVEYORS

David L. Elwell
REG. SURVEYOR No. 6333

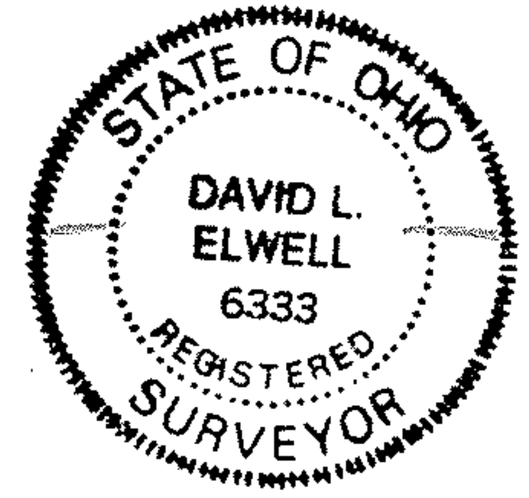

94-571-3D