THOMAS SIMON & ASSOCIATES, INC.
PROFESSIONAL LAND SURVEYORS

150 SOUTH OLIVE STREET
ELYRIA, OHIO 44035

(440) 327-2925
FAX 327-2964

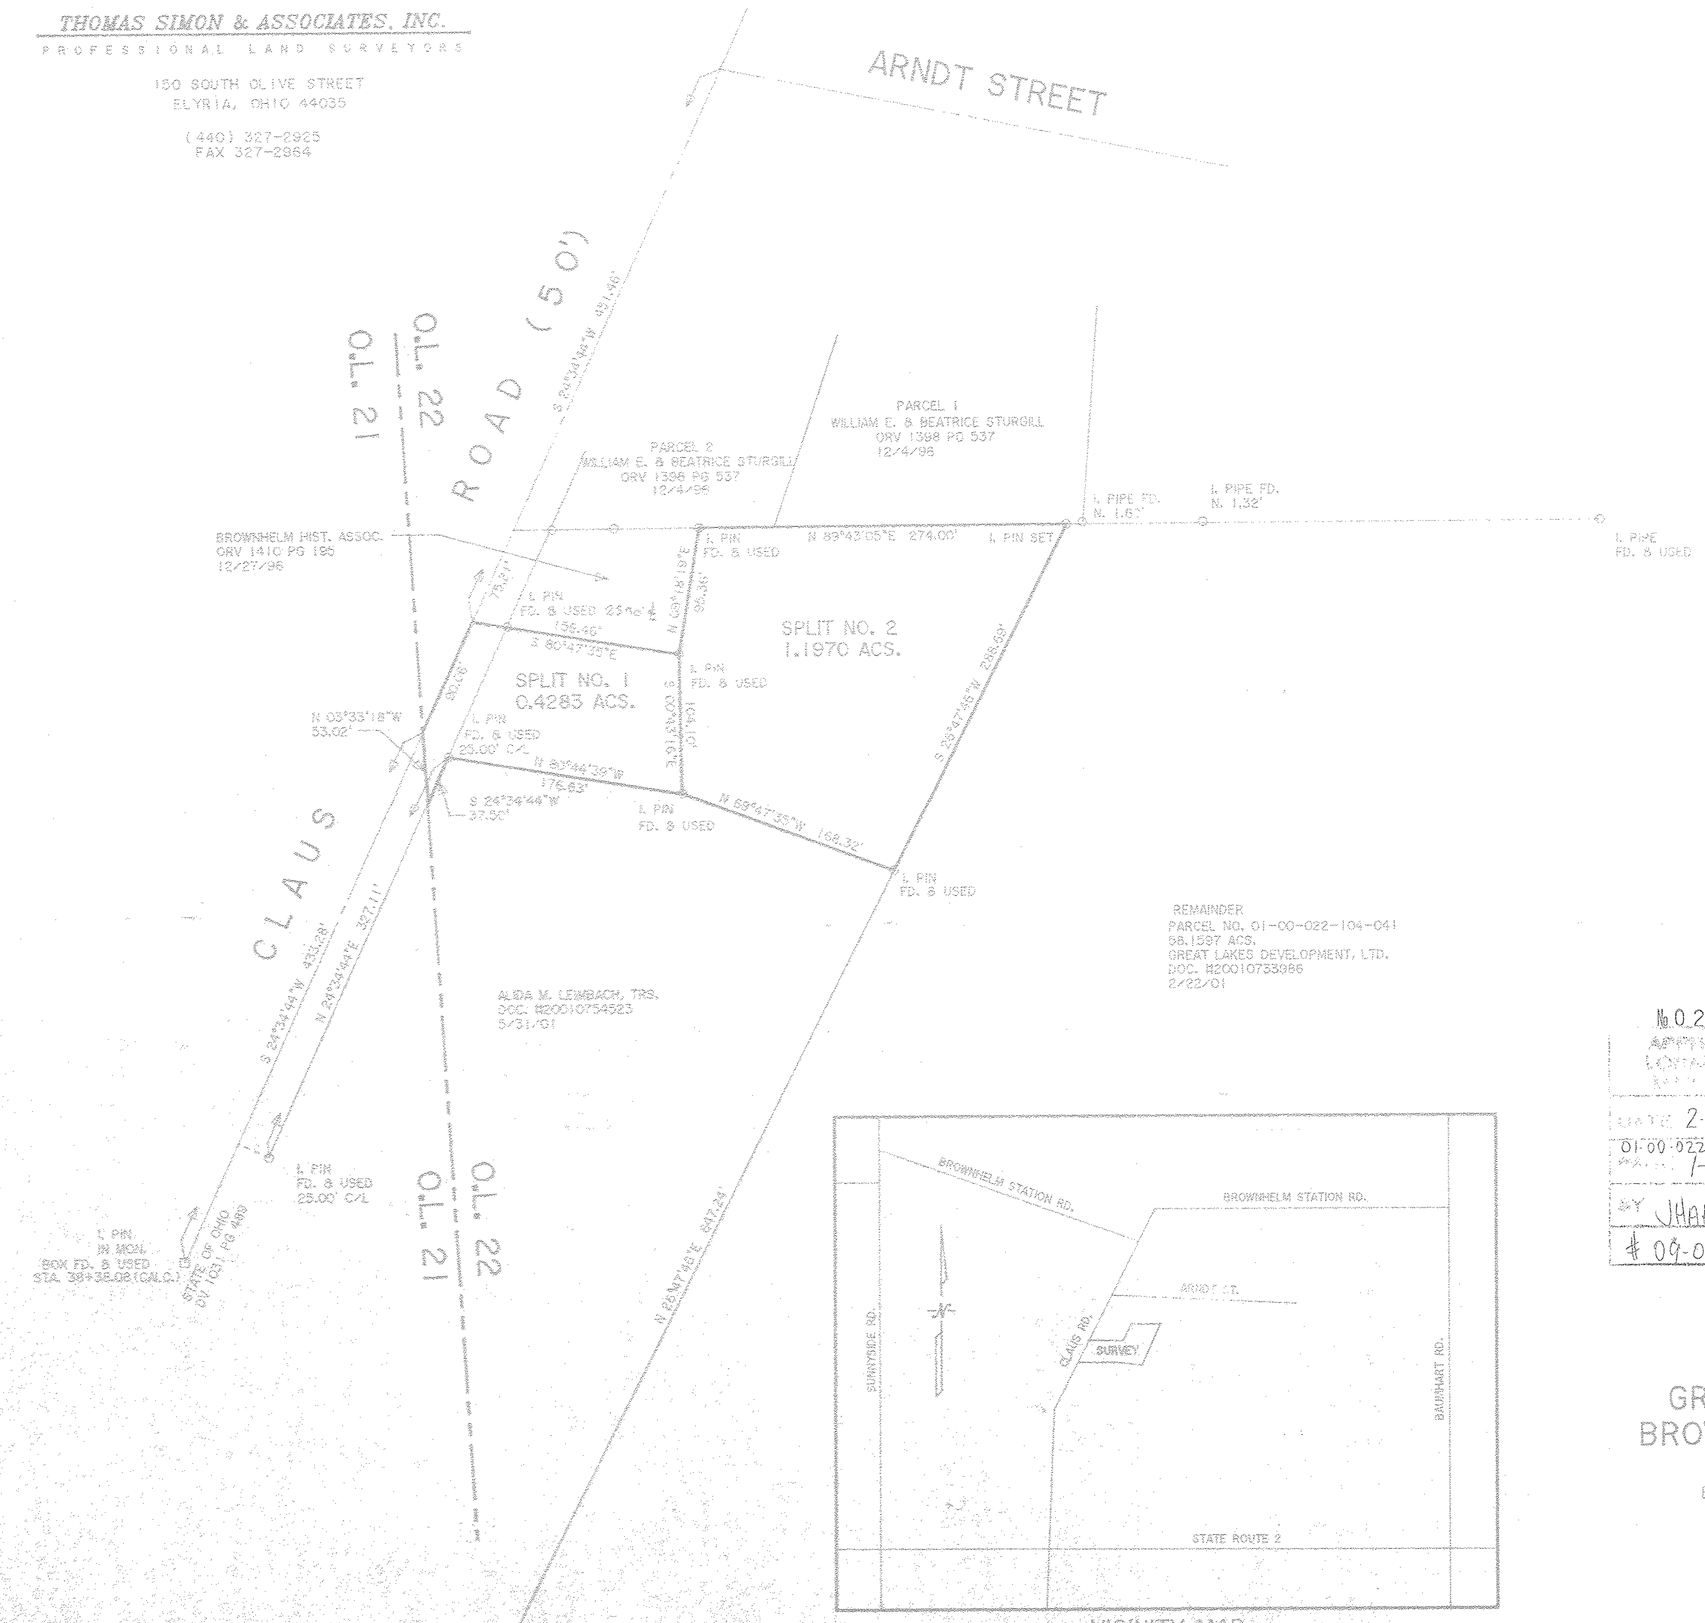

BASIS OF BEARINGS IS THE CENTERLINE OF CLAUS ROAD (NORTH 24°34'44" EAST) FROM PINS SET AND 5/8" DIAMETER, 30" LONG WITH PLASTIC CAPS "T. SIMON, S-7775".

DIMENSIONS SHOWN ON THIS PLAT ARE EXPRESSED IN FEET AND DECIMAL PARTS THEREOF. ALL BEARINGS ARE TO AN ASSUMED MERIDIAN AND ARE USED TO INDICATE ANGLES ONLY. PERMANENT MONUMENTS WERE FOUND OR SET AT ALL POINTS INDICATED HEREON. ALL OF WHICH I CERTIFY TO BE CORRECT.

THOMAS A. SIMON
REG. PROFESSIONAL SURVEYOR
NO. S-7775

VICINITY MAP
N.T.S.

No 0266.2
APPROVED
LORAIN CO.
ENGINEER
DATE 2-2-09
01-00-022-104-041
PARCEL 1-00-022A
BY JHAFRIN
09-0266Z

PLAT OF SURVEY & SPLIT
FOR
GREAT LAKES DEVELOPMENT, LTD.
BROWNHELM HISTORICAL ASSOCIATION

BEING KNOWN AS PART OF ORIGINAL BROWNHELM TOWNSHIP
LOT NO. 22

CITY OF VERMILION COUNTY OF LORAIN
STATE OF OHIO

APRIL, 2008 SCALE: 1" = 80'

REV. 1/7/09 PER CITY ENG.

JOB NO. 2008-014