F.P. NO. 01-00-003-640-002	
SPLIT # #00-00535	DATE OF SURVEY MAR. 17, 2000
MAP PAGE 01-00-003-B	
SURVEYOR M. G. HURA	

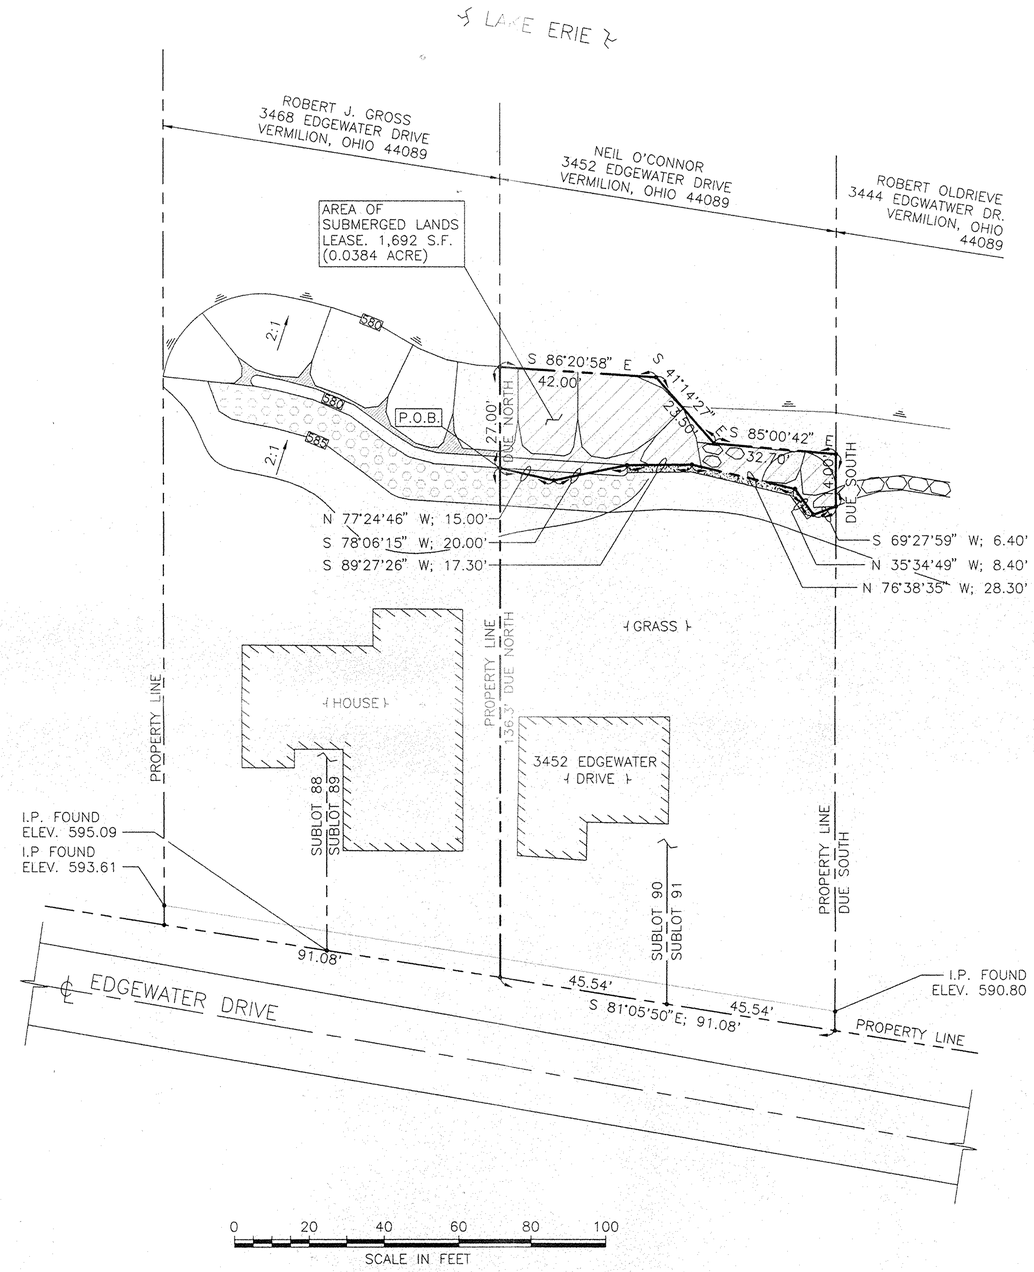

SUBMERGED LANDS LEASE PLAN

SCALE: 1" = 20'

#00535
APPROVED
LORAIN CO.
MAP DEPT.
DATE 8/24/00
PAGE 1-00-003-B
BY T. SPILMAN
VOID AFTER 00535

JOHN MATRICARDI, MATRIX ENGINEERING 4/3/00 2:54 PM 1307-SLL.dwg

STATE OF OHIO
M.G. HURA
No. 4712
REGISTERED
PROFESSIONAL SURVEYOR

MATRIX ENGINEERING, INC.

16817 MADISON AVE. LAKEWOOD, OHIO 44107

DATE:	SCALE:	APPROVED BY:	DRAWN BY:
03-17-00	1" = 20'	J.S.M.	O.C.J.

NEW ARMOR STONE REVETMENT AT
3452 EDGEWATER DRIVE, VERMILION, OHIO

DRAWING TITLE: SUBMERGED LANDS LEASE PLAN

DRAWING NUMBER: 1307-SLL