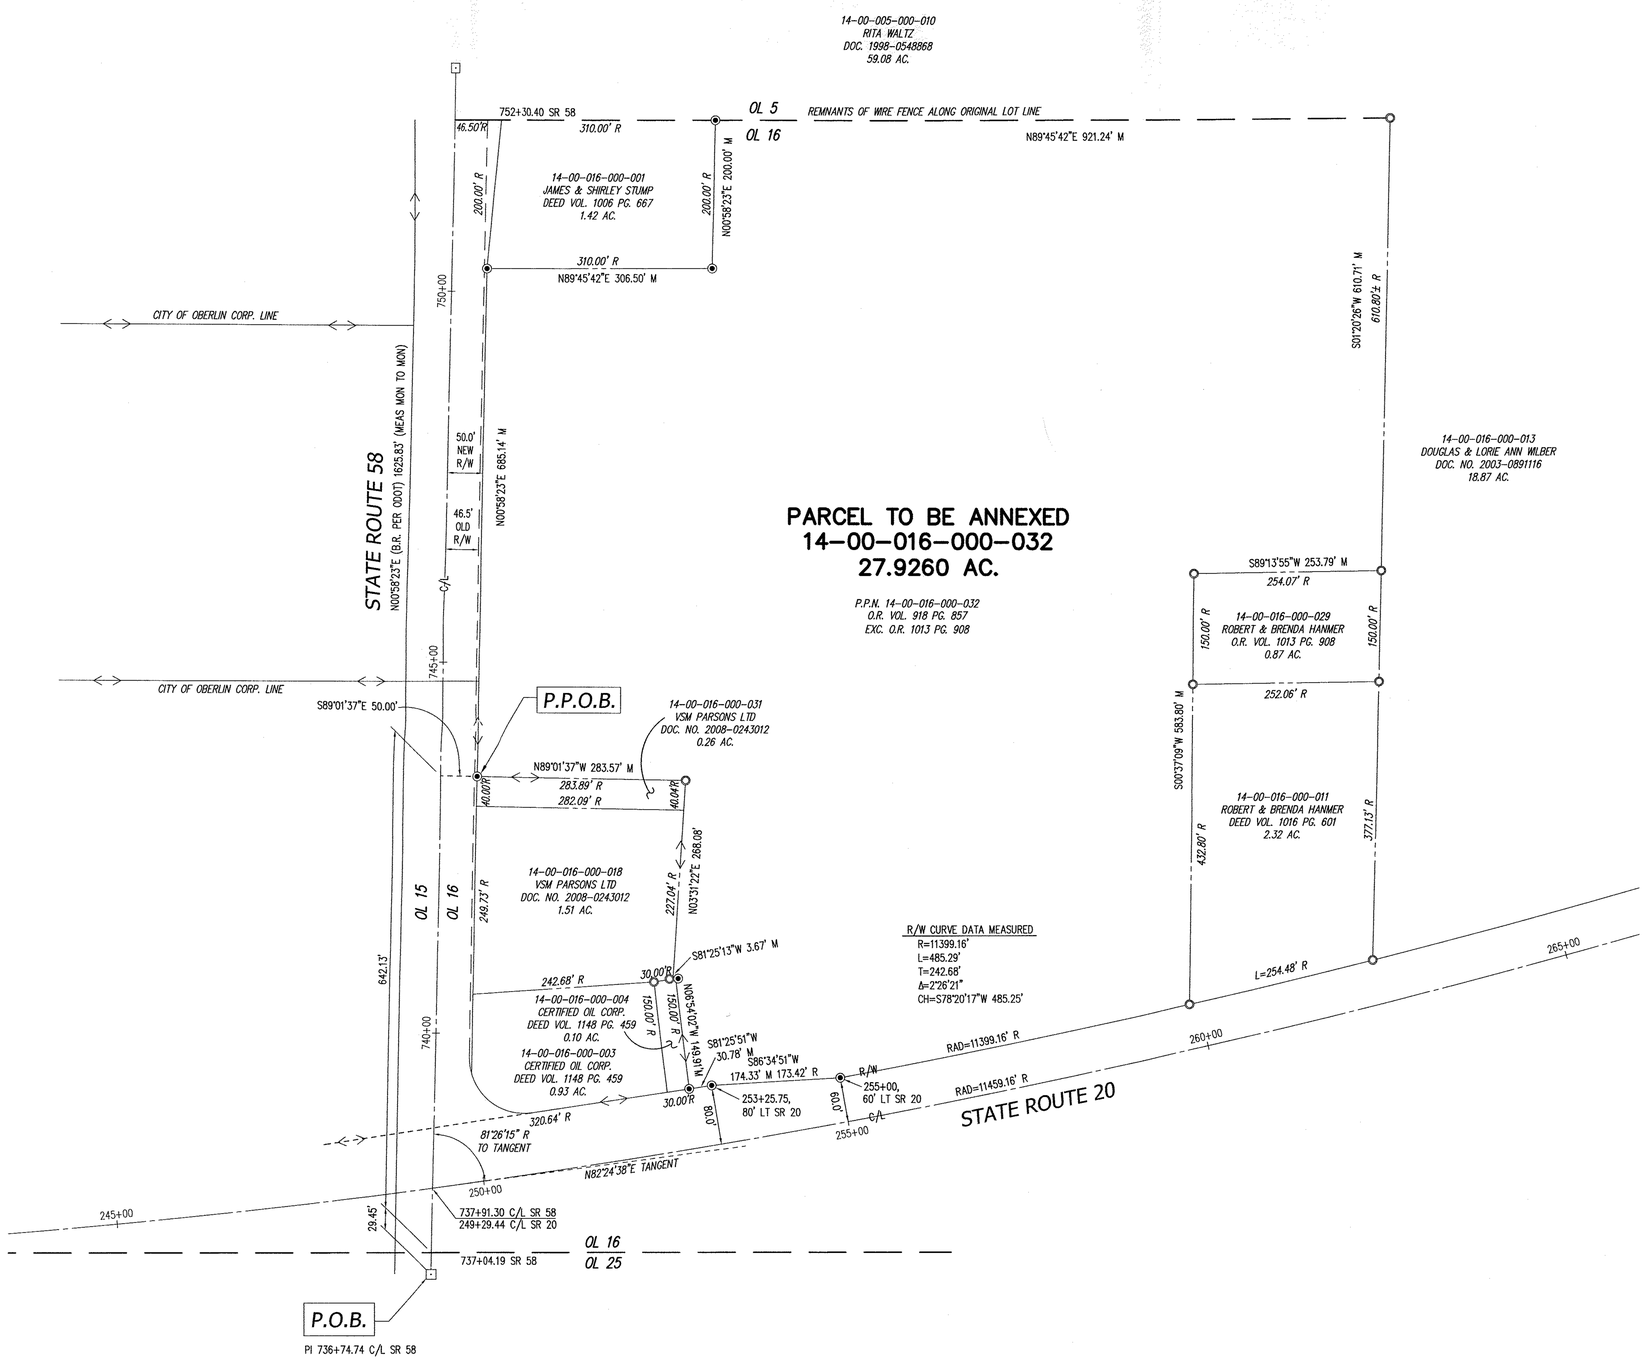


# Boundary Survey

0 50 100 200 400

SCALE: 1 IN. = 100 FT.

BASIS OF BEARINGS
N 58°23'00" E
STATE ROUTE 58

LEGE

EXIS

EXIS

EXIS

EXIS

EXIS

EXISTING
(PROPOSED)

SURV

THIS IS T
FOR LAND

DIMENSIO
DESCRIBE

THIS PLAT
COMPUTE
(10,000) F

THE SURV
CODE. AC
NOT BEEN
PROPERTY

FIELD SUR

DRAWING

#09-01755-D

APPROVED
LORAIN CO.
MAP DEPT

DATE 2/13/09

PAGE 14-C

D. Holland