#0811 11/12/08

MAP OF SURVEY AND LOT SPLIT

PREPARED FOR

GEORGE J. COCHICK III

SITUATED IN THE TOWNSHIP OF WELLINGTON, COUNTY OF LORAIN, STATE OF OHIO AND BEING KNOWN AS PART OF ORIGINAL WELLINGTON TOWNSHIP LOT 10 AND BEING PART OF THOSE LANDS DEEDED TO GEORGE J. COCHICK III IN DEED INSTRUMENT #980566594 OF LORAIN COUNTY DEED RECORDS.

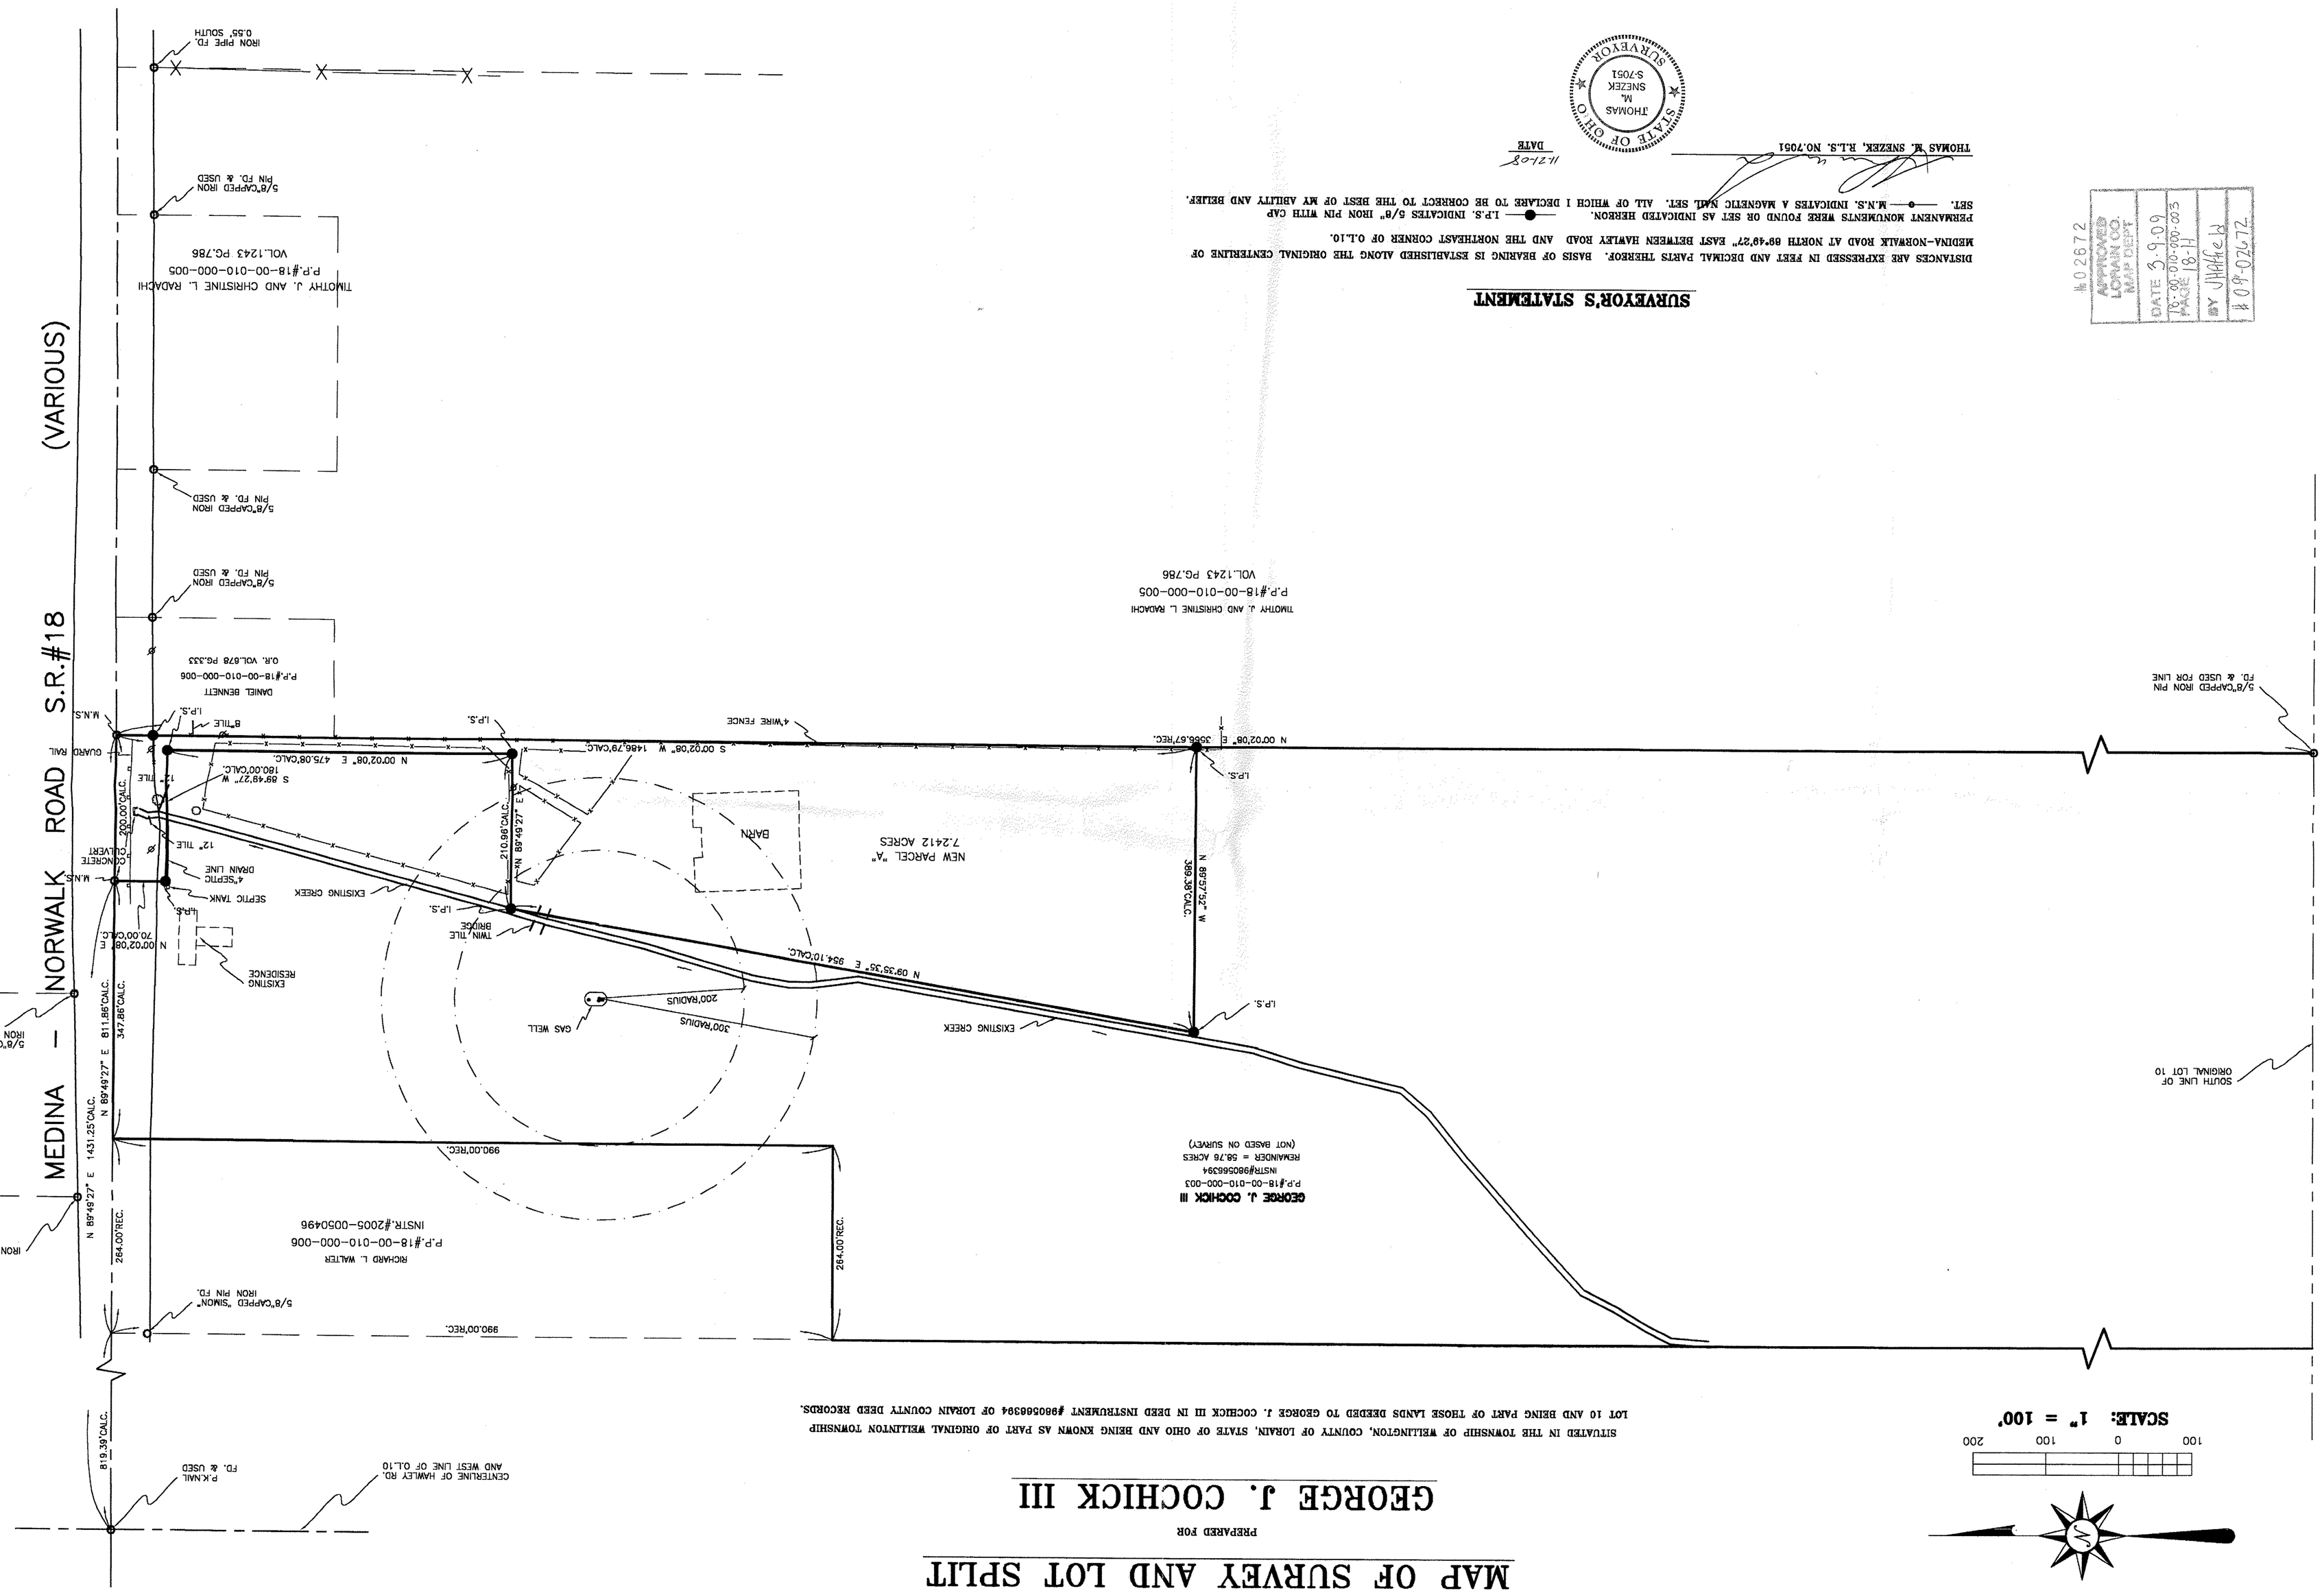

SURVEYOR'S STATEMENT

DISTANCES ARE EXPRESSED IN FEET AND DECIMAL PARTS THEREOF. BASIS OF BEARING IS ESTABLISHED ALONG THE ORIGINAL CENTERLINE OF MEDINA-NORWALK ROAD AT NORTH 89°49'27" EAST BETWEEN HAMLEY ROAD AND THE NORTHEAST CORNER OF O.L.10.

PERMANENT MONUMENTS WERE FOUND OR SET AS INDICATED HEREON. —●— I.P.S. INDICATES 5/8" IRON PIN WITH CAP SET. —○— M.N.S. INDICATES A MAGNETIC NAIL SET. ALL OF WHICH I DECLARE TO BE CORRECT TO THE BEST OF MY ABILITY AND BELIEF.

THOMAS M. SNEZEK, R.L.S. NO.7051 — DATE 11-21-08

STATE OF OHIO — THOMAS M. SNEZEK S-7051 — SURVEYOR

APPROVED LORAIN CO. MAP DEPT. — DATE 3-9-09 — TR. 08-000-005 — PAGE 18-11 — BY JHAGE — # 09-02672 — # 02672