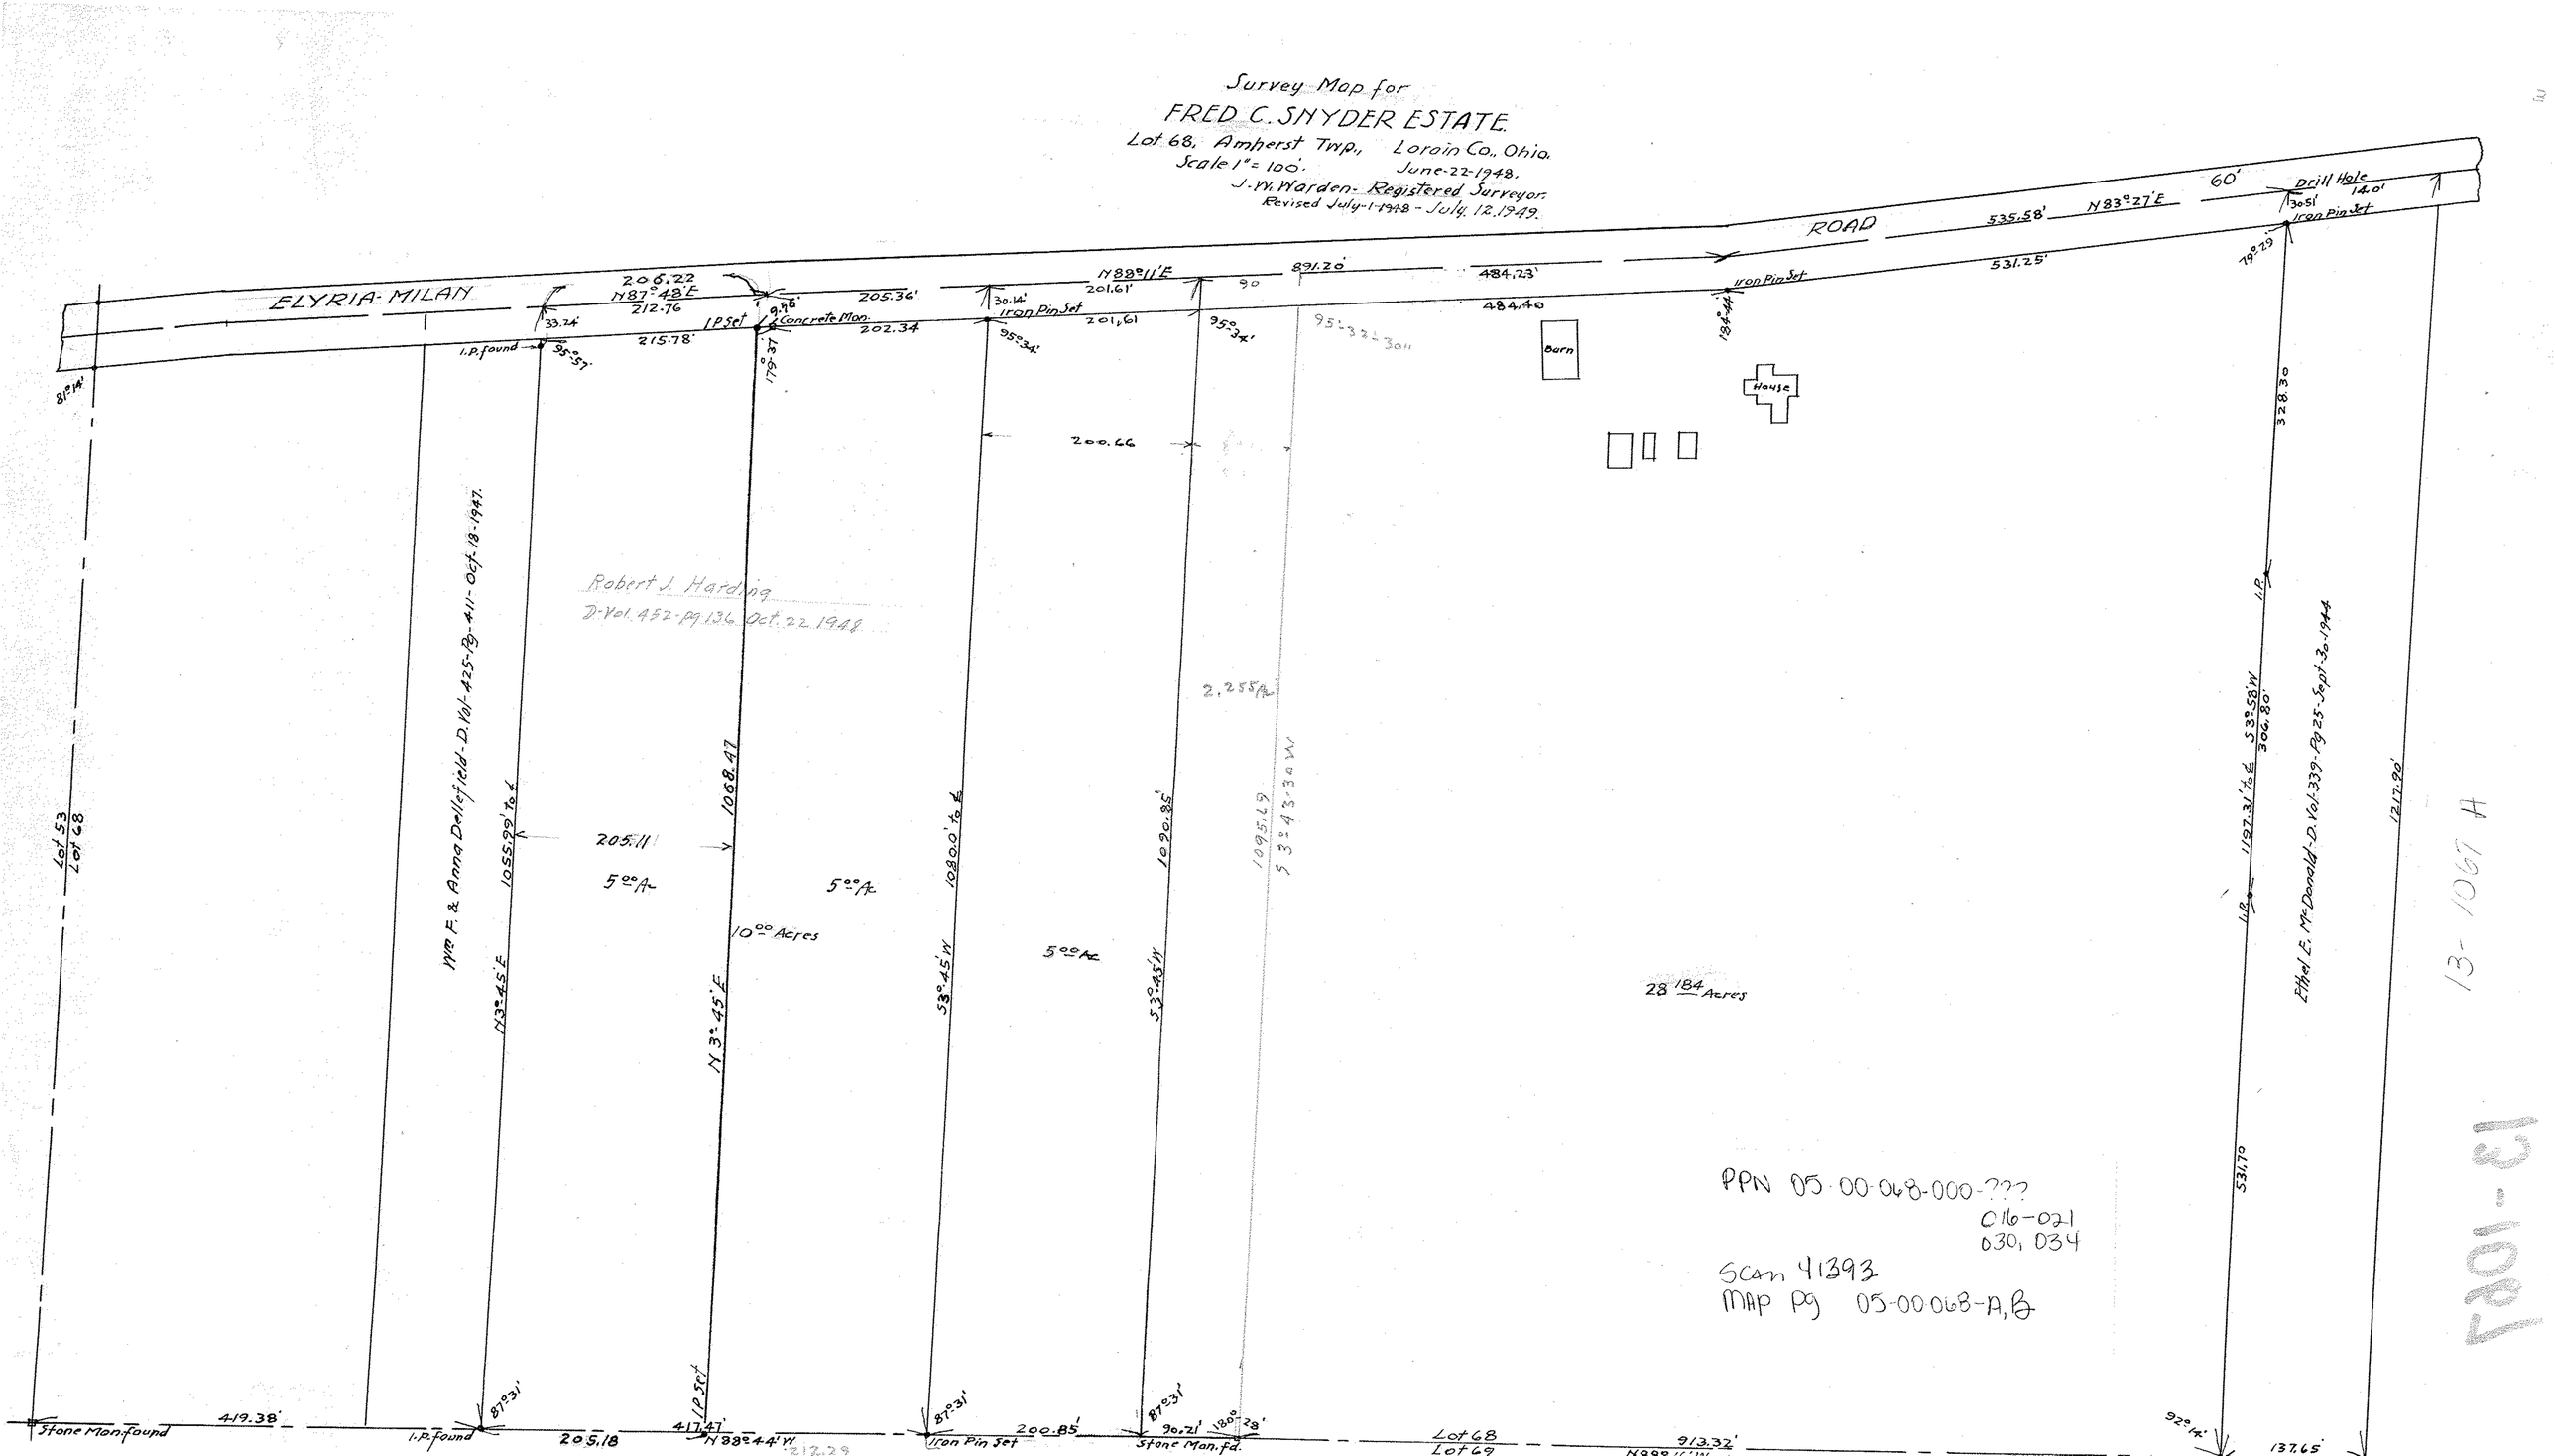
Survey Map for
FRED C. SNYDER ESTATE.
Lot 68, Amherst Twp., Lorain Co., Ohio.
Scale 1" = 100'. June-22-1948.
J. W. Warden- Registered Surveyor.
Revised July-1-1948 - July 12, 1949.
ELYRIA-MILAN
ROAD
Drill Hole
Iron Pin Set
Concrete Mon.
I.P. found
Barn
House
Robert J. Harding
D-Vol. 452-pg 136 Oct. 22 1948
Wm F. & Anna Dellefield-D. Vol-425-Pg-411-Oct-18-1947.
Ethel E. McDonald-D. Vol-339-Pg 25-Sept-30-1944
Lot 53
Lot 68
Lot 69
Stone Mon. found
Stone Mon. fd.
5.00 Ac
10.00 Acres
28.184 Acres
PPN 05-00-068-000-???
016-021
030, 034
Scan 41393
MAP Pg 05-00-068-A, B
13-1067 A
13-1067