PLAT OF SURVEYS FOR DOROTHY L. MILLS

ORIGINAL LOT NO. 30 - PITTSFIELD TWP.
LORAIN COUNTY OHIO
SCALE: 1" = 100' SEPTEMBER-1978
Gary E. Penfound Reg. Surveyor No. 4457

REVISED SEPTEMBER 27-1978 FOR PARCELS NOS. 1 & 2
REVISED OCTOBER 18-1978 TO COMBINE
PARCELS NOS. 2 & 3 INTO MINI-FARM "A"

NOTES: o indicates railroad spike set in pavement.
● indicates iron pin set unless otherwise designated.

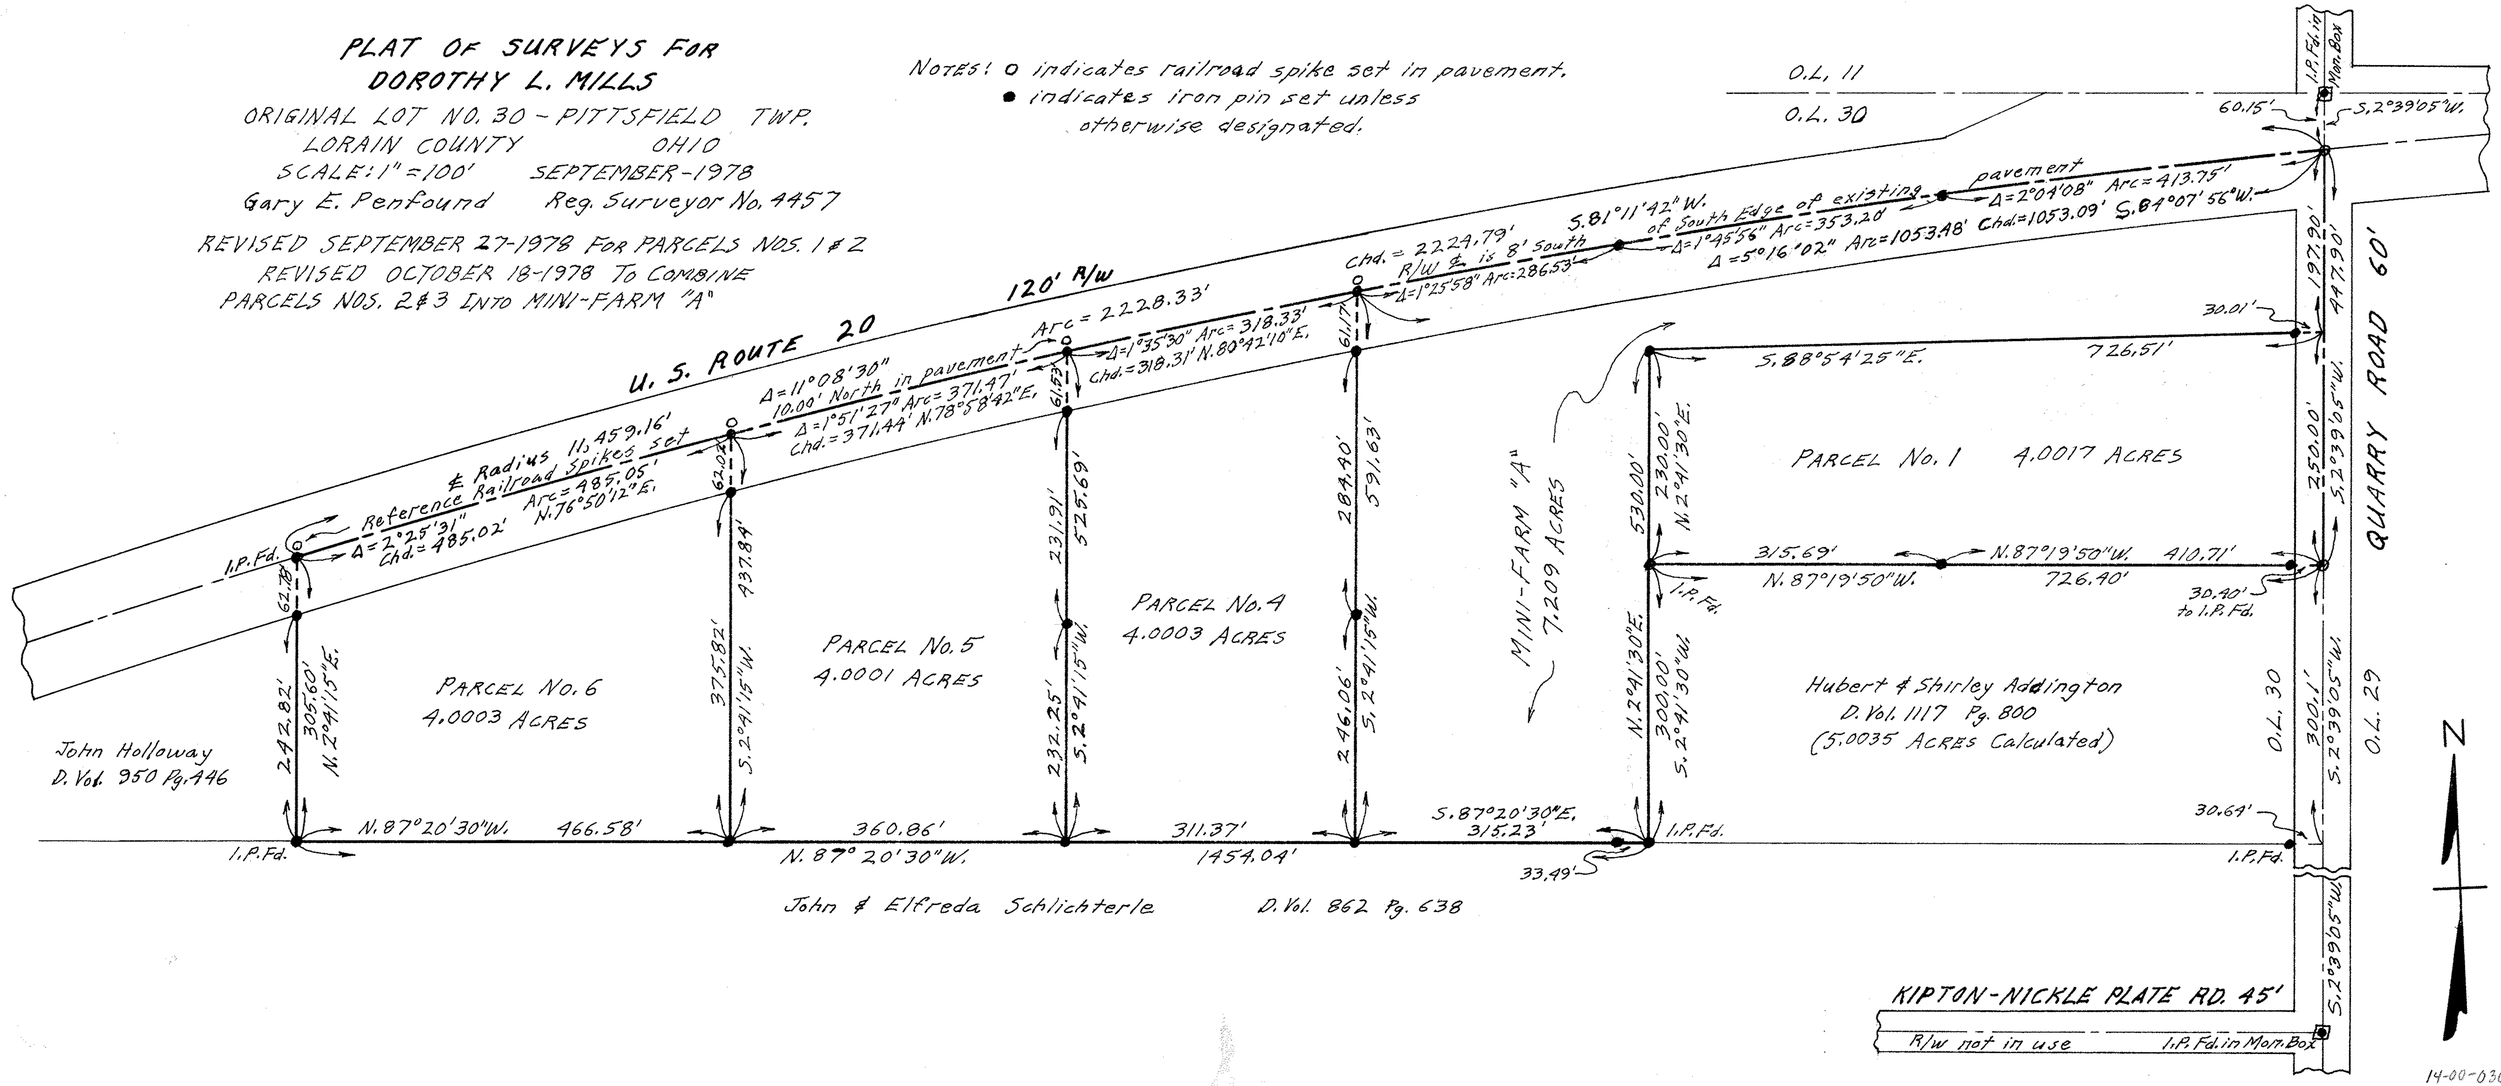

14-00-030