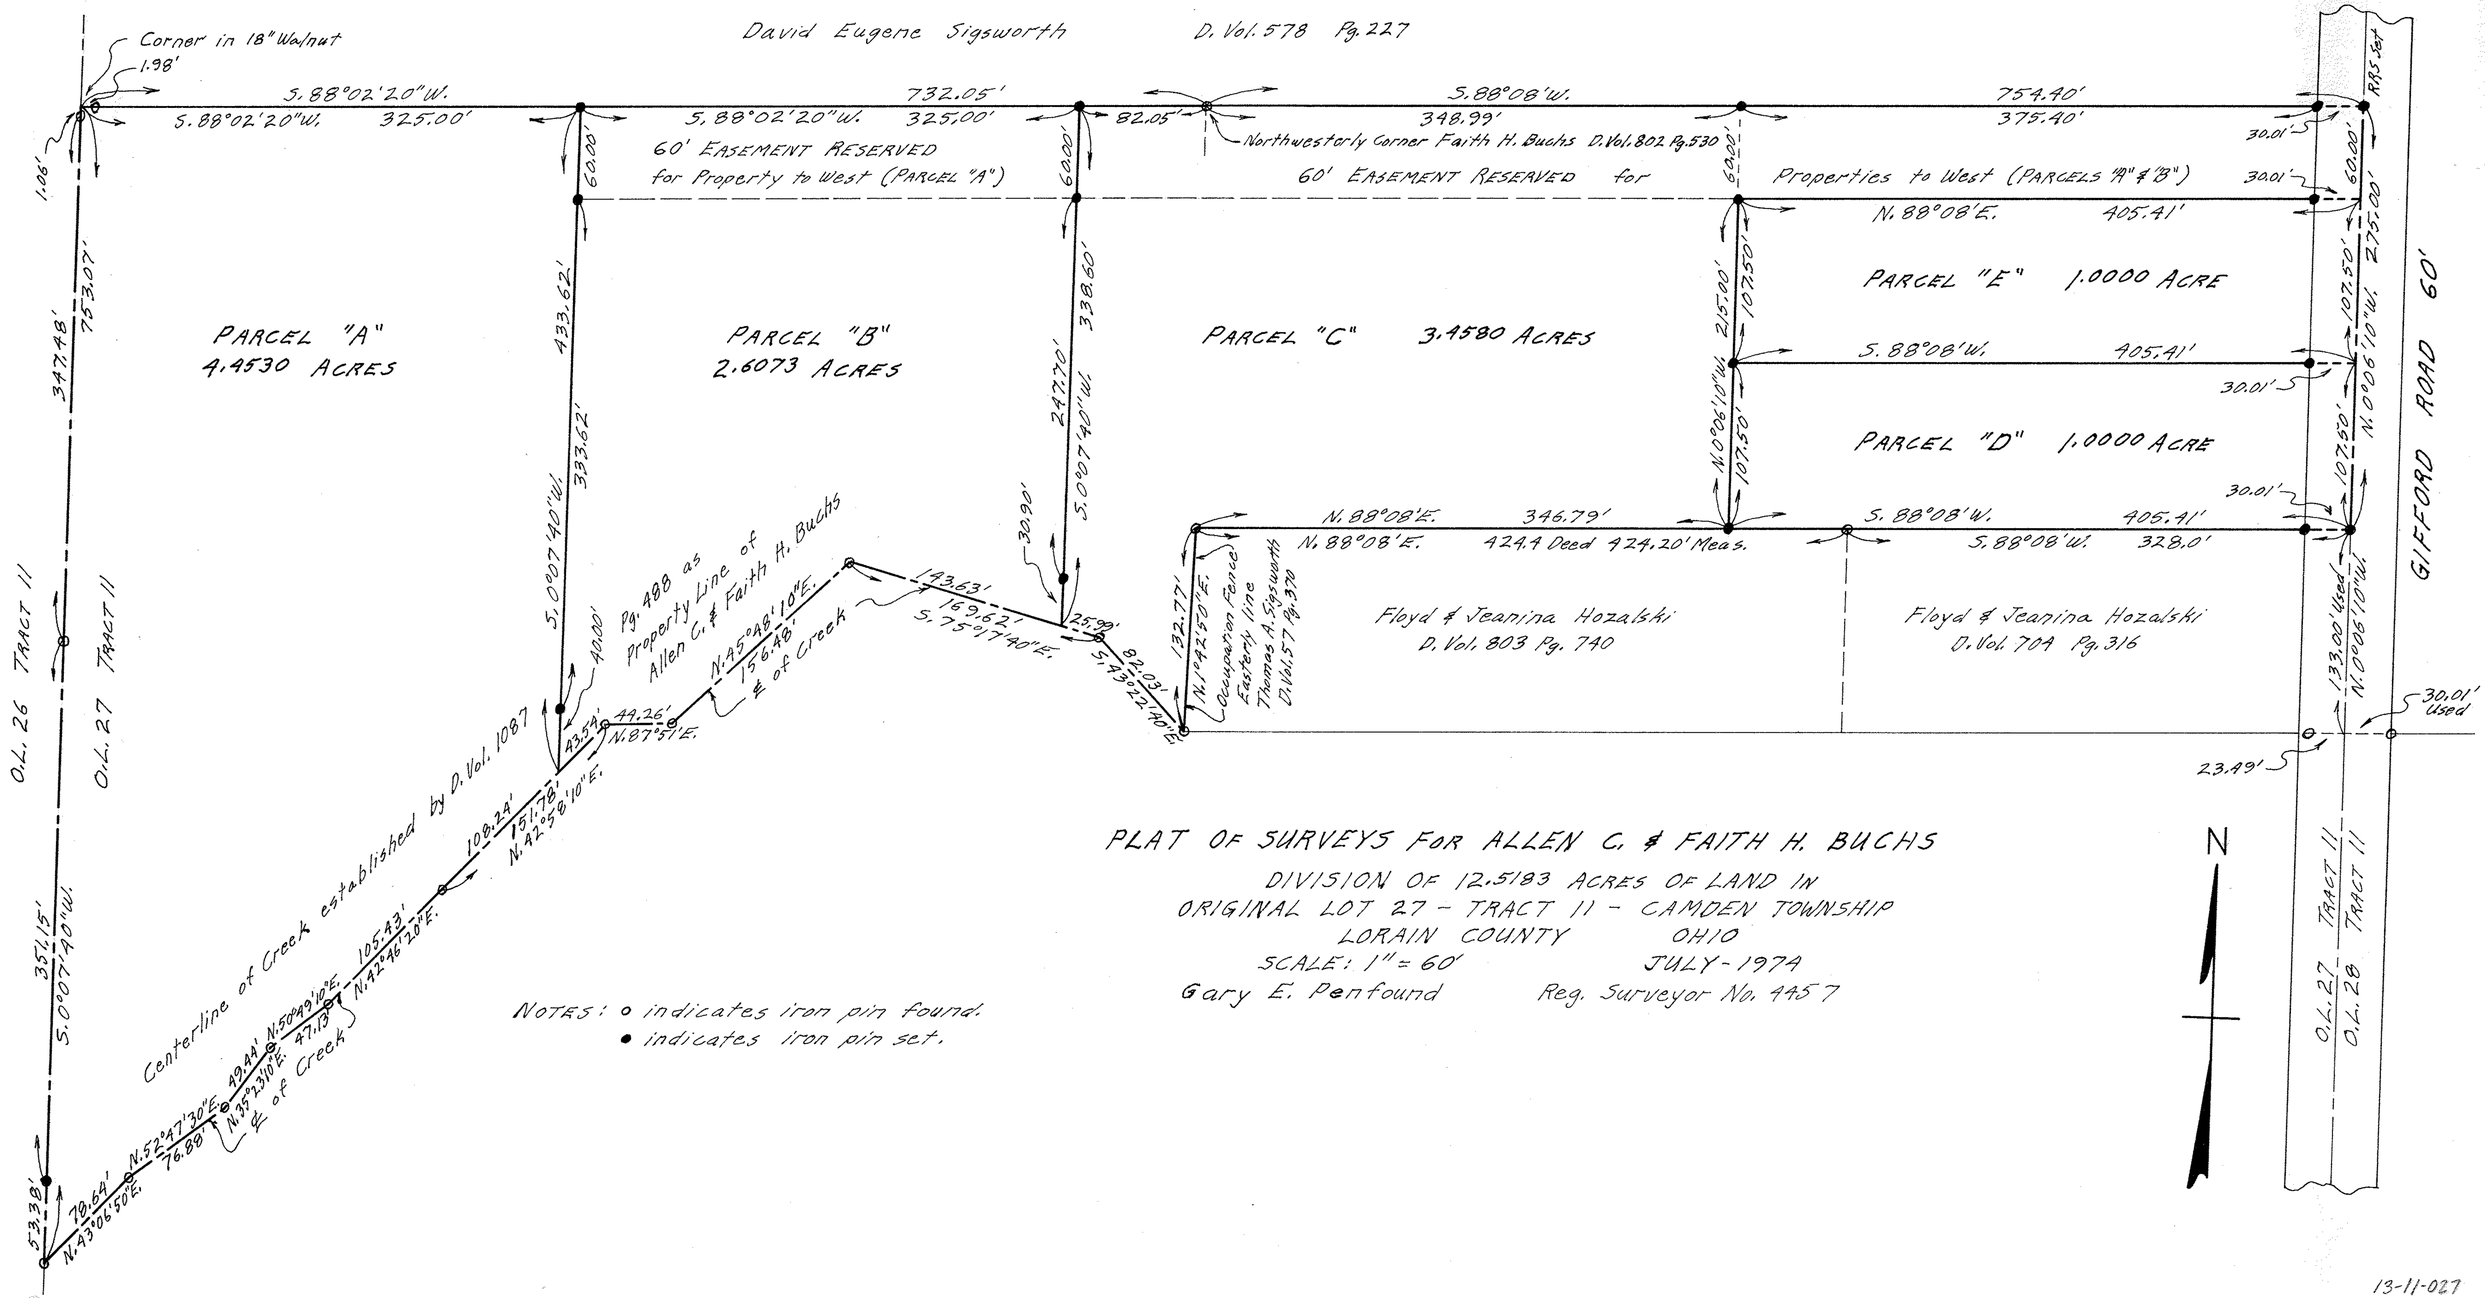
David Eugene Sigsworth D. Vol. 578 Pg. 227
Corner in 18" Walnut
1.98'
S. 88°02'20"W.
S. 88°02'20"W. 325.00'
732.05'
S. 88°02'20"W. 325.00'
82.05'
S. 88°08'W.
348.99'
754.40'
375.40'
Northwesterly Corner Faith H. Buchs D. Vol. 802 Pg. 530
60' EASEMENT RESERVED for Property to West (PARCEL "A")
60' EASEMENT RESERVED for Properties to West (PARCELS "A" & "B")
N. 88°08'E. 405.41'
PARCEL "A" 4.4530 ACRES
PARCEL "B" 2.6073 ACRES
PARCEL "C" 3.4580 ACRES
PARCEL "E" 1.0000 ACRE
PARCEL "D" 1.0000 ACRE
S. 88°08'W. 405.41'
N. 88°08'E. 346.79'
N. 88°08'E. 424.4 Deed 424.20' Meas.
S. 88°08'W. 405.41'
S. 88°08'W. 328.0'
Floyd & Jeanina Hozalski D. Vol. 803 Pg. 740
Floyd & Jeanina Hozalski D. Vol. 704 Pg. 316
Occupation Fence Eastern line Thomas A. Sigsworth D. Vol. 57 Pg. 370
Pg. 488 as Property Line of Allen C. & Faith H. Buchs
Centerline of Creek established by D. Vol. 1087
GILFORD ROAD 60'
O.L. 26 TRACT 11
O.L. 27 TRACT 11
O.L. 28 TRACT 11
133.00' Used
30.01' Used
23.49'
N
PLAT OF SURVEYS FOR ALLEN C. & FAITH H. BUCHS
DIVISION OF 12.5183 ACRES OF LAND IN
ORIGINAL LOT 27 - TRACT 11 - CAMDEN TOWNSHIP
LORAIN COUNTY OHIO
SCALE: 1" = 60' JULY - 1974
Gary E. Penfound Reg. Surveyor No. 4457
NOTES: o indicates iron pin found.
• indicates iron pin set.

13-11-027