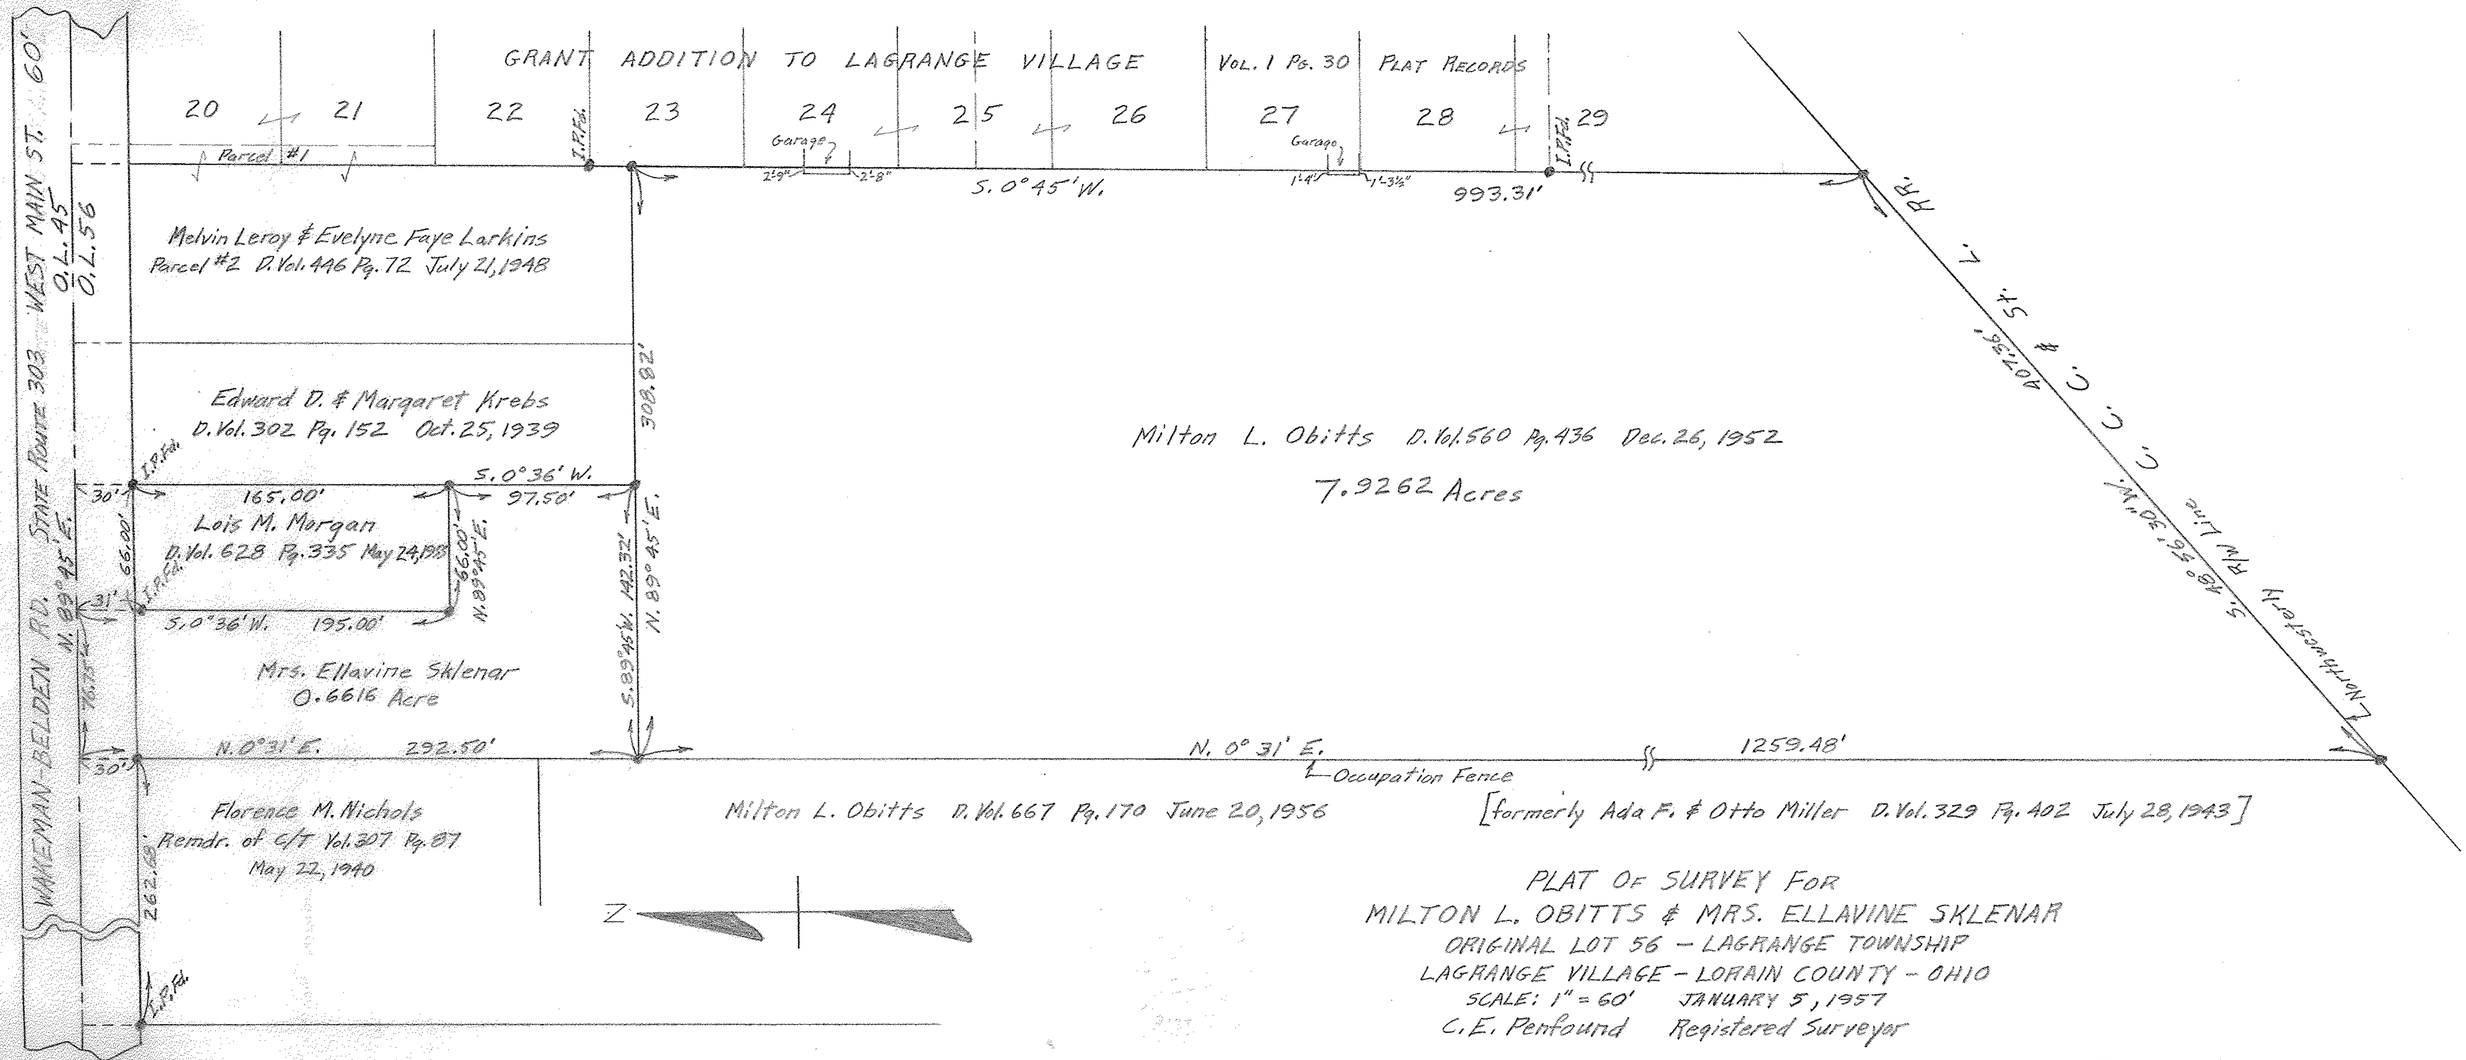

PLAT OF SURVEY FOR
MILTON L. OBITTS & MRS. ELLAVINE SKLENAR
ORIGINAL LOT 56 – LAGRANGE TOWNSHIP
LAGRANGE VILLAGE – LORAIN COUNTY – OHIO
SCALE: 1" = 60' JANUARY 5, 1957
C.E. Penfound Registered Surveyor

NOTE: Iron pins found or set shown thus: ●

15-00-056