TOPOGRAPHIC SURVEY FOR ROBERT V. PETRACH

PART OF LAND OF FRANK X. SHURK AND OF
WILLIAM & STELLA POMPOSELLI
ORIGINAL LOT NO. 9 GRAFTON TOWNSHIP
LORAIN COUNTY OHIO
SCALE: 1" = 60' JUNE 13-15, 1973
Gary E. Penfound Reg. Surveyor No. 4457

NOTES: o indicates point of Observed Elevation on center of pavement and in center of ditch.
—+— indicates point of Observed Ground Elevation, taken at 100' intervals West from center of Road.

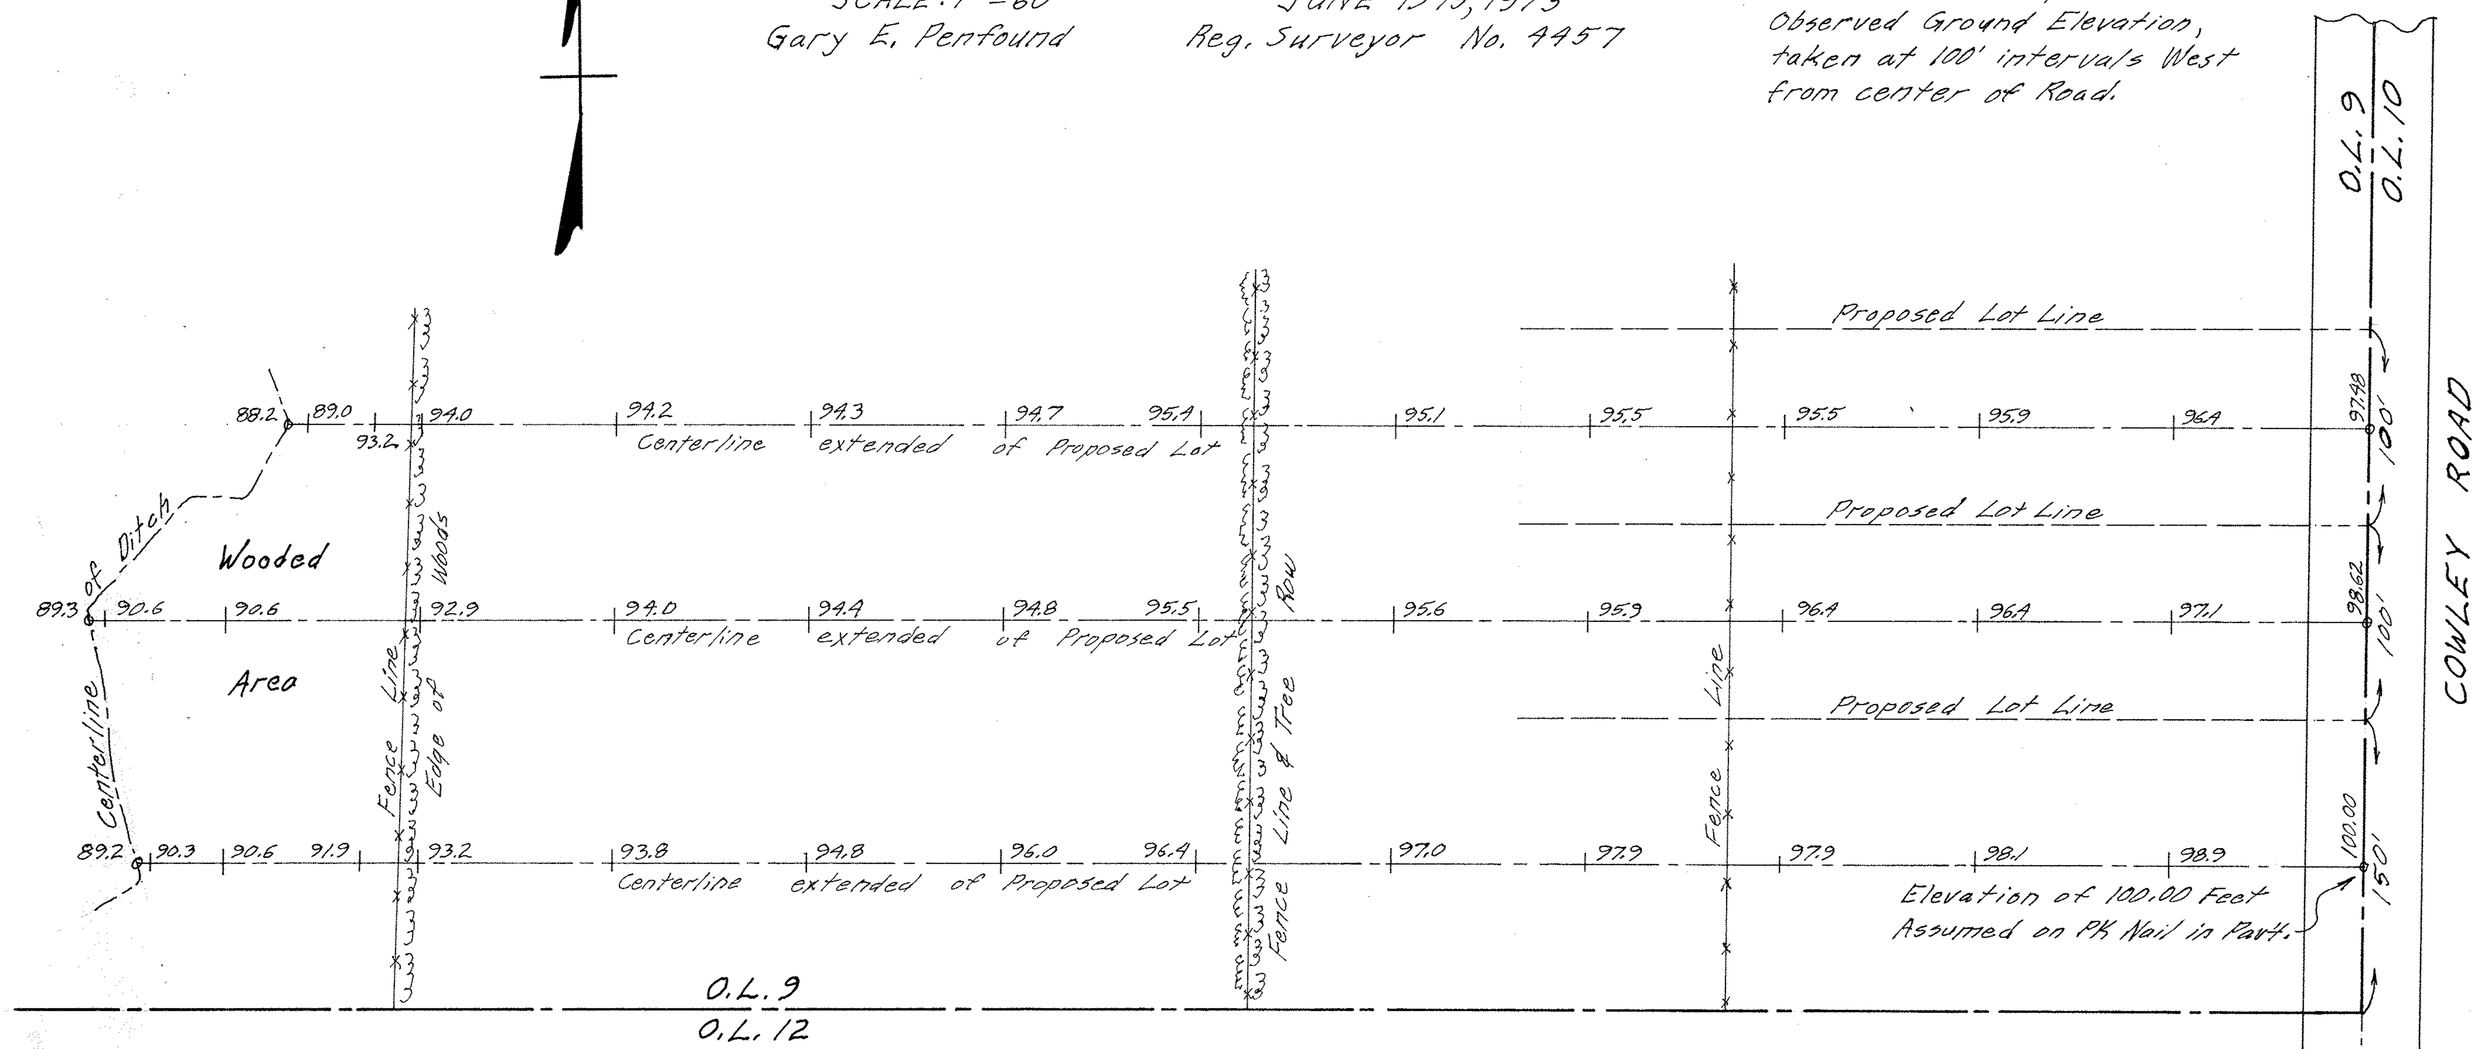

16-00-009