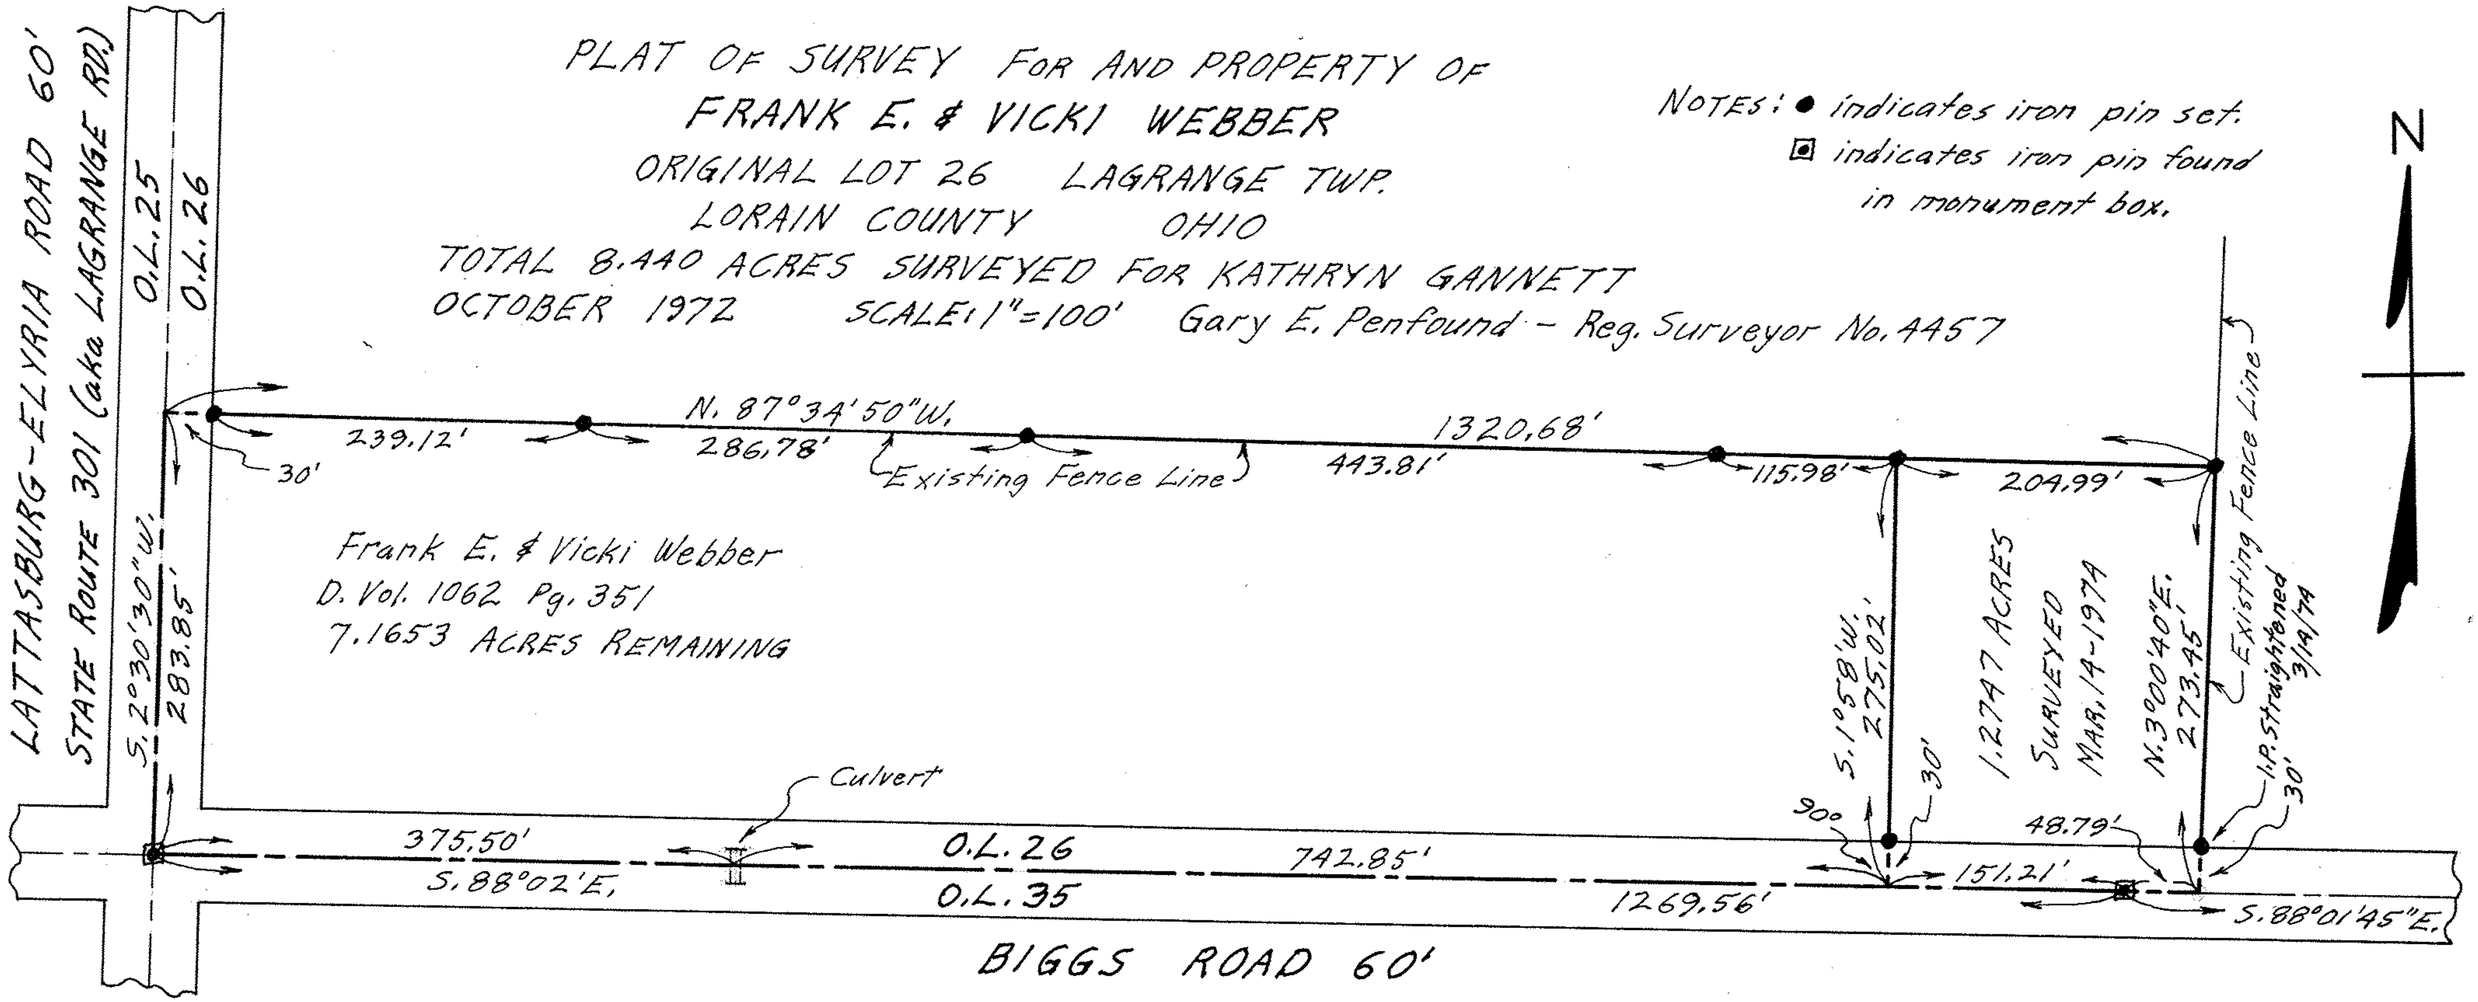
PLAT OF SURVEY FOR AND PROPERTY OF
FRANK E. & VICKI WEBBER
ORIGINAL LOT 26 LAGRANGE TWP.
LORAIN COUNTY OHIO
TOTAL 8.440 ACRES SURVEYED FOR KATHRYN GANNETT
OCTOBER 1972 SCALE: 1"=100' Gary E. Penfound - Reg. Surveyor No. 4457
NOTES: ● indicates iron pin set.
▣ indicates iron pin found in monument box.
N
LATTASBURG-ELYRIA ROAD 60'
STATE ROUTE 301 (aka LAGRANGE RD.)
O.L. 25
O.L. 26
S. 2°30'30"W.
283.85'
30'
239.12'
N. 87°34'50"W.
286.78'
Existing Fence Line
443.81'
1320.68'
115.98'
204.99'
Existing Fence Line
Frank E. & Vicki Webber
D. Vol. 1062 Pg. 351
7.1653 ACRES REMAINING
S. 1°58'W.
275.02'
1.2747 ACRES
SURVEYED
MAR. 14-1974
N. 3°00'40"E.
273.45'
I.P. straightened
3/14/74
30'
90°
30'
48.79'
151.21'
Culvert
375.50'
S. 88°02'E.
O.L. 26
O.L. 35
742.85'
1269.56'
S. 88°01'45"E.
BIGGS ROAD 60'