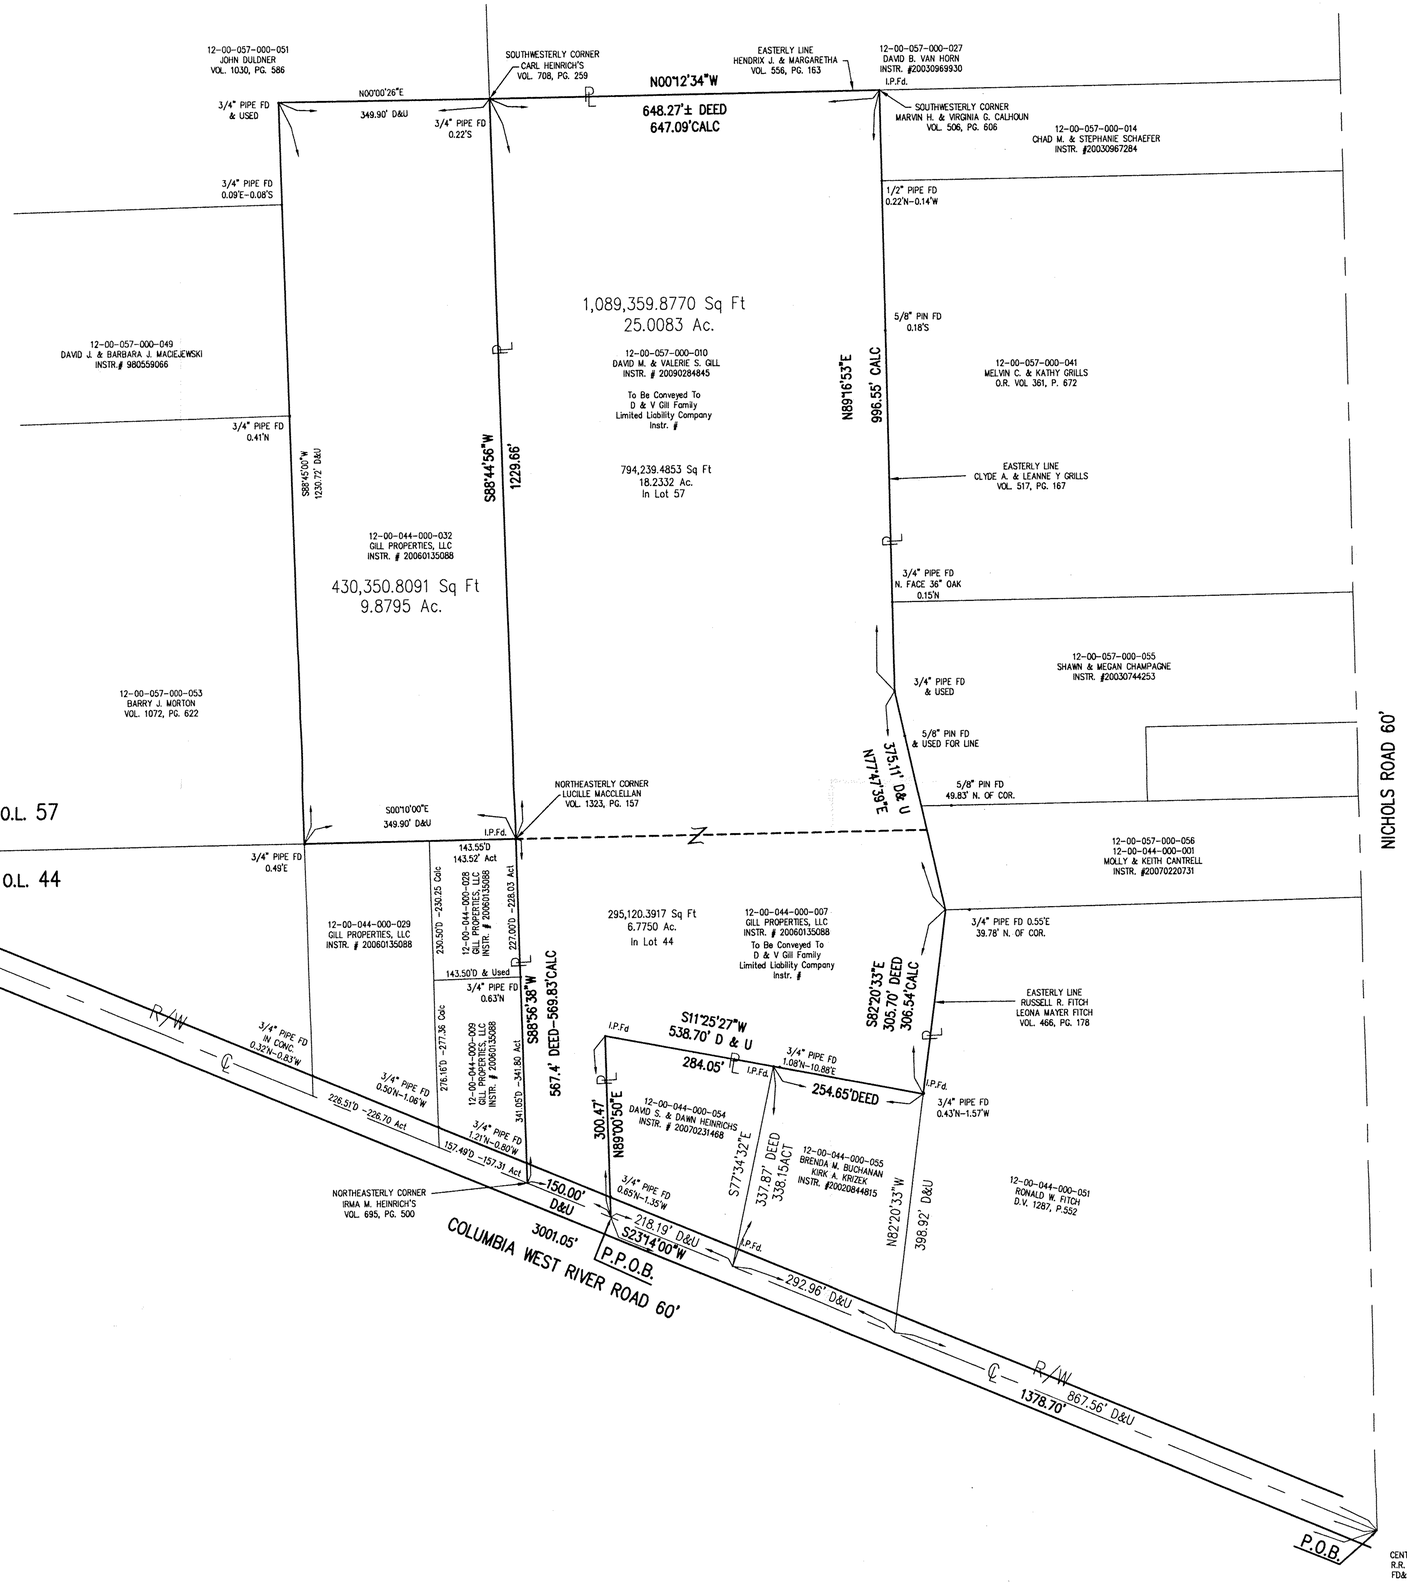

MAP OF LOT CONSOLIDATION
MADE AT THE INSTANCE OF

DAVID M. & VALERIE S. GILL

BEING PART OF ORIGINAL COLUMBIA TOWNSHIP LOTS 44 & 57
LORAIN COUNTY, OHIO

BY: _____
GEORGE A. HOFMANN P.S. 6752

HOFMANN-METZKER, INC.
REGISTERED PROFESSIONAL SURVEYORS
24 BEECH STREET
BEREA, OHIO 44017
1-440-234-7350
1-440-234-7351 (FAX)
E-MAIL george_hm@ameritech.net

ORDER No. 09-021
F.B. 802, PG. 45
MARCH 24, 2009
SCALE : 1"=120'

GRAPHICAL SCALE
120 60 0 120
(FEET)
1" = 120'

SURVEY LEGEND

calc	Denotes Calculated Distance or Angle
prev	Denotes Previous Distance or Angle
state	Denotes State Distance or Angle
obs	Denotes Observed Distance or Angle
r	Denotes Record Distance or Angle
d	Denotes Deed Distance or Angle
u	Denotes Used Point, Distance or Angle
R/W	Denotes Right of Way
℄	Denotes Centerline
PL	Denotes Property Line
BL	Denotes Baseline
I.P.S.	Denotes 5/8" Iron Pin 30" Long Set and Capped 6752/7477
○	Denotes Iron Pipe Found
●	Denotes Iron Pin Found
M	Denotes Existing Iron Pin Monument Found
	Denotes Drill Hole Found or Set
	Denotes Nail Found or Set
	Denotes Hub Stake Found or Set

APPROVED
LORAIN CO.
MAP DEPT
DATE 4/13/09
PAGE 12-B 12-00-044-A
BY D Holland
#09-01793C