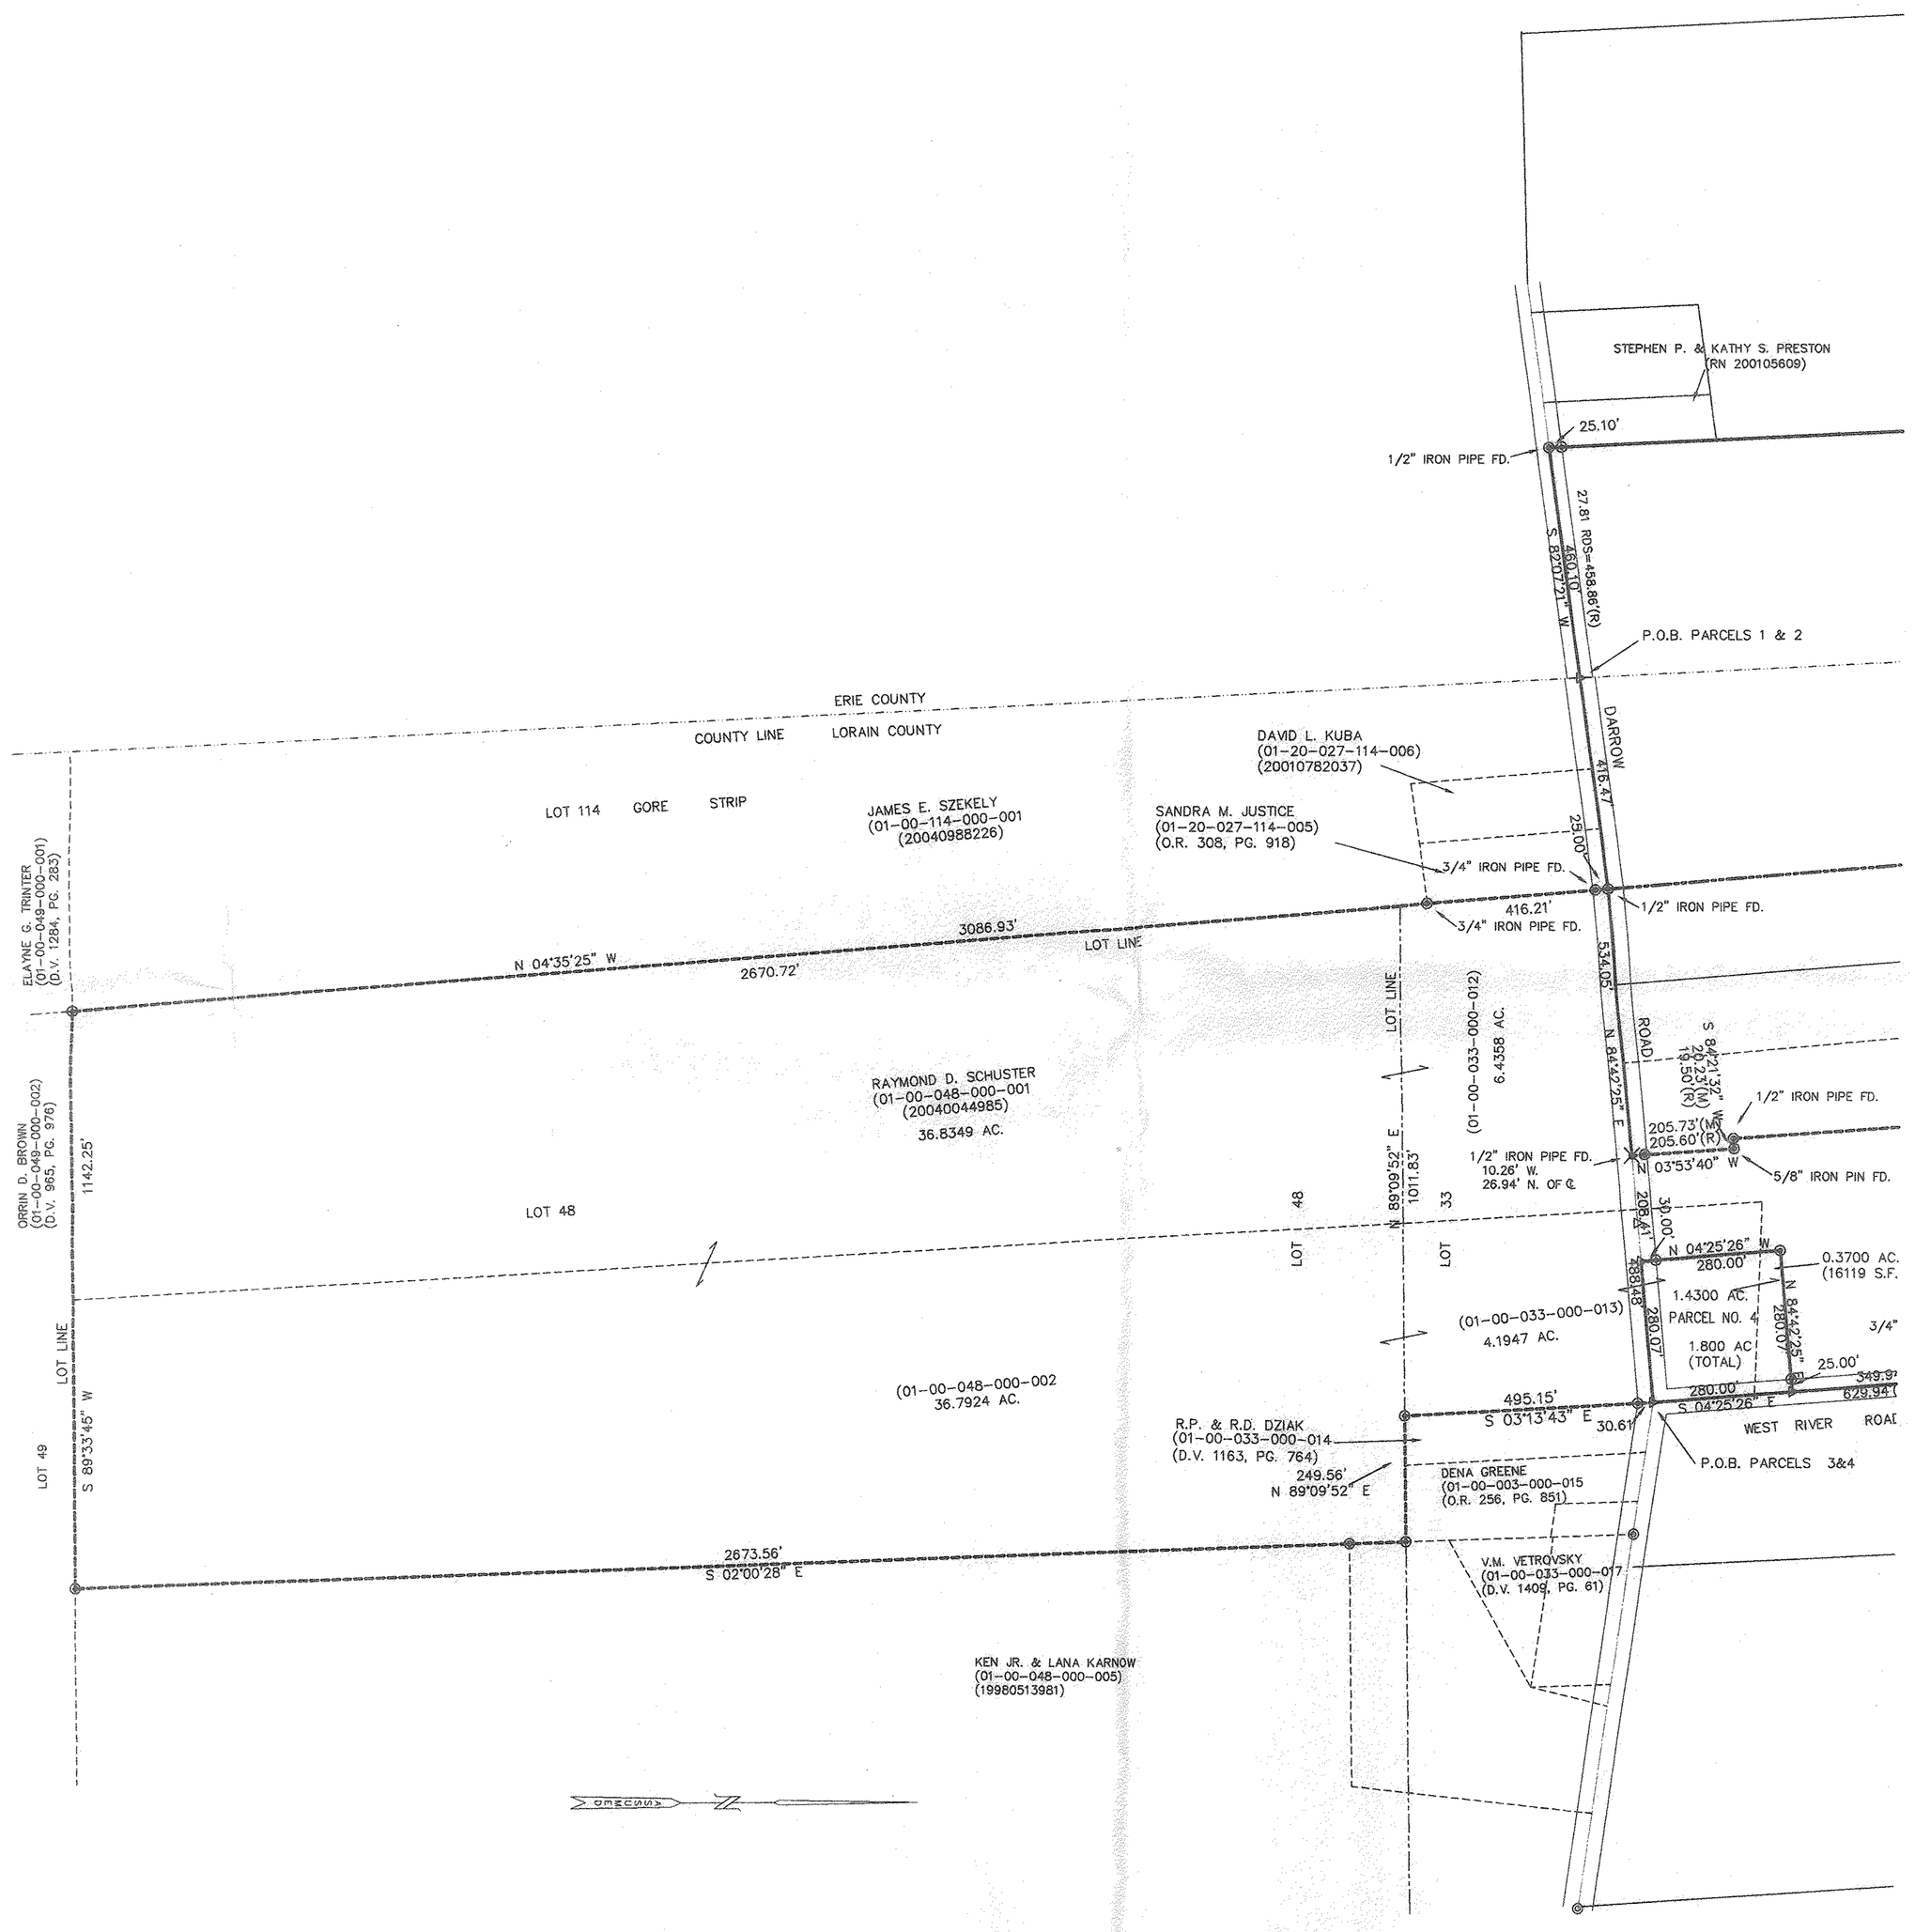


LEGEND

- ◎ — IRON PIN/PIPE FOUND
- △ — P.K. NAIL FOUND
- ○ — R.R. SPIKE FOUND
- □ — MONUMENT BOX
- ✧ — DRILL HOLE FOUND
- ◉ — 5/8" IRON PIN W/ CAP SET
- ▲ — MAG. NAIL SET
- ● — R.R. SPIKE SET
- ✦ — DRILL HOLE SET
- M — MEASURED
- R — RECORDED
- C — CALCULATED

*Plat of Survey*
*For*

## *Raymond Schuster, Estate*

*Being a Part of Lots 5 & 6,*
*Section 1, Vermilion Township,*
*Erie County, Ohio*
*&*
*Being a Part of Lot 27, Gore Strip,*
*& Part of Lots 33 and 48,*
*Brownhelm Township,*
*Lorain County, Ohio*

*July, 2007* *Scale: 1"=200'*

200 0 200 400

*E.O.C. 1:10000*

STATE OF OHIO
RONALD A. MOREHOUSE
5310
REGISTERED
SURVEYOR

REV. AUG. 15, 2007 SHEET 2 OF 2

**BAHAROGLU & ASSOCIATES, INC.**
**CONSULTING ENGINEERS & SURVEYORS**
**NORWALK, OHIO**

| SCALE: | DATE: JULY, 2007 | CK'D. BY: RAM | PROJECT NO. |
|---|---|---|---|
| 1"=200' | DR. BY: RAM | REV'D BY: | 34096 |