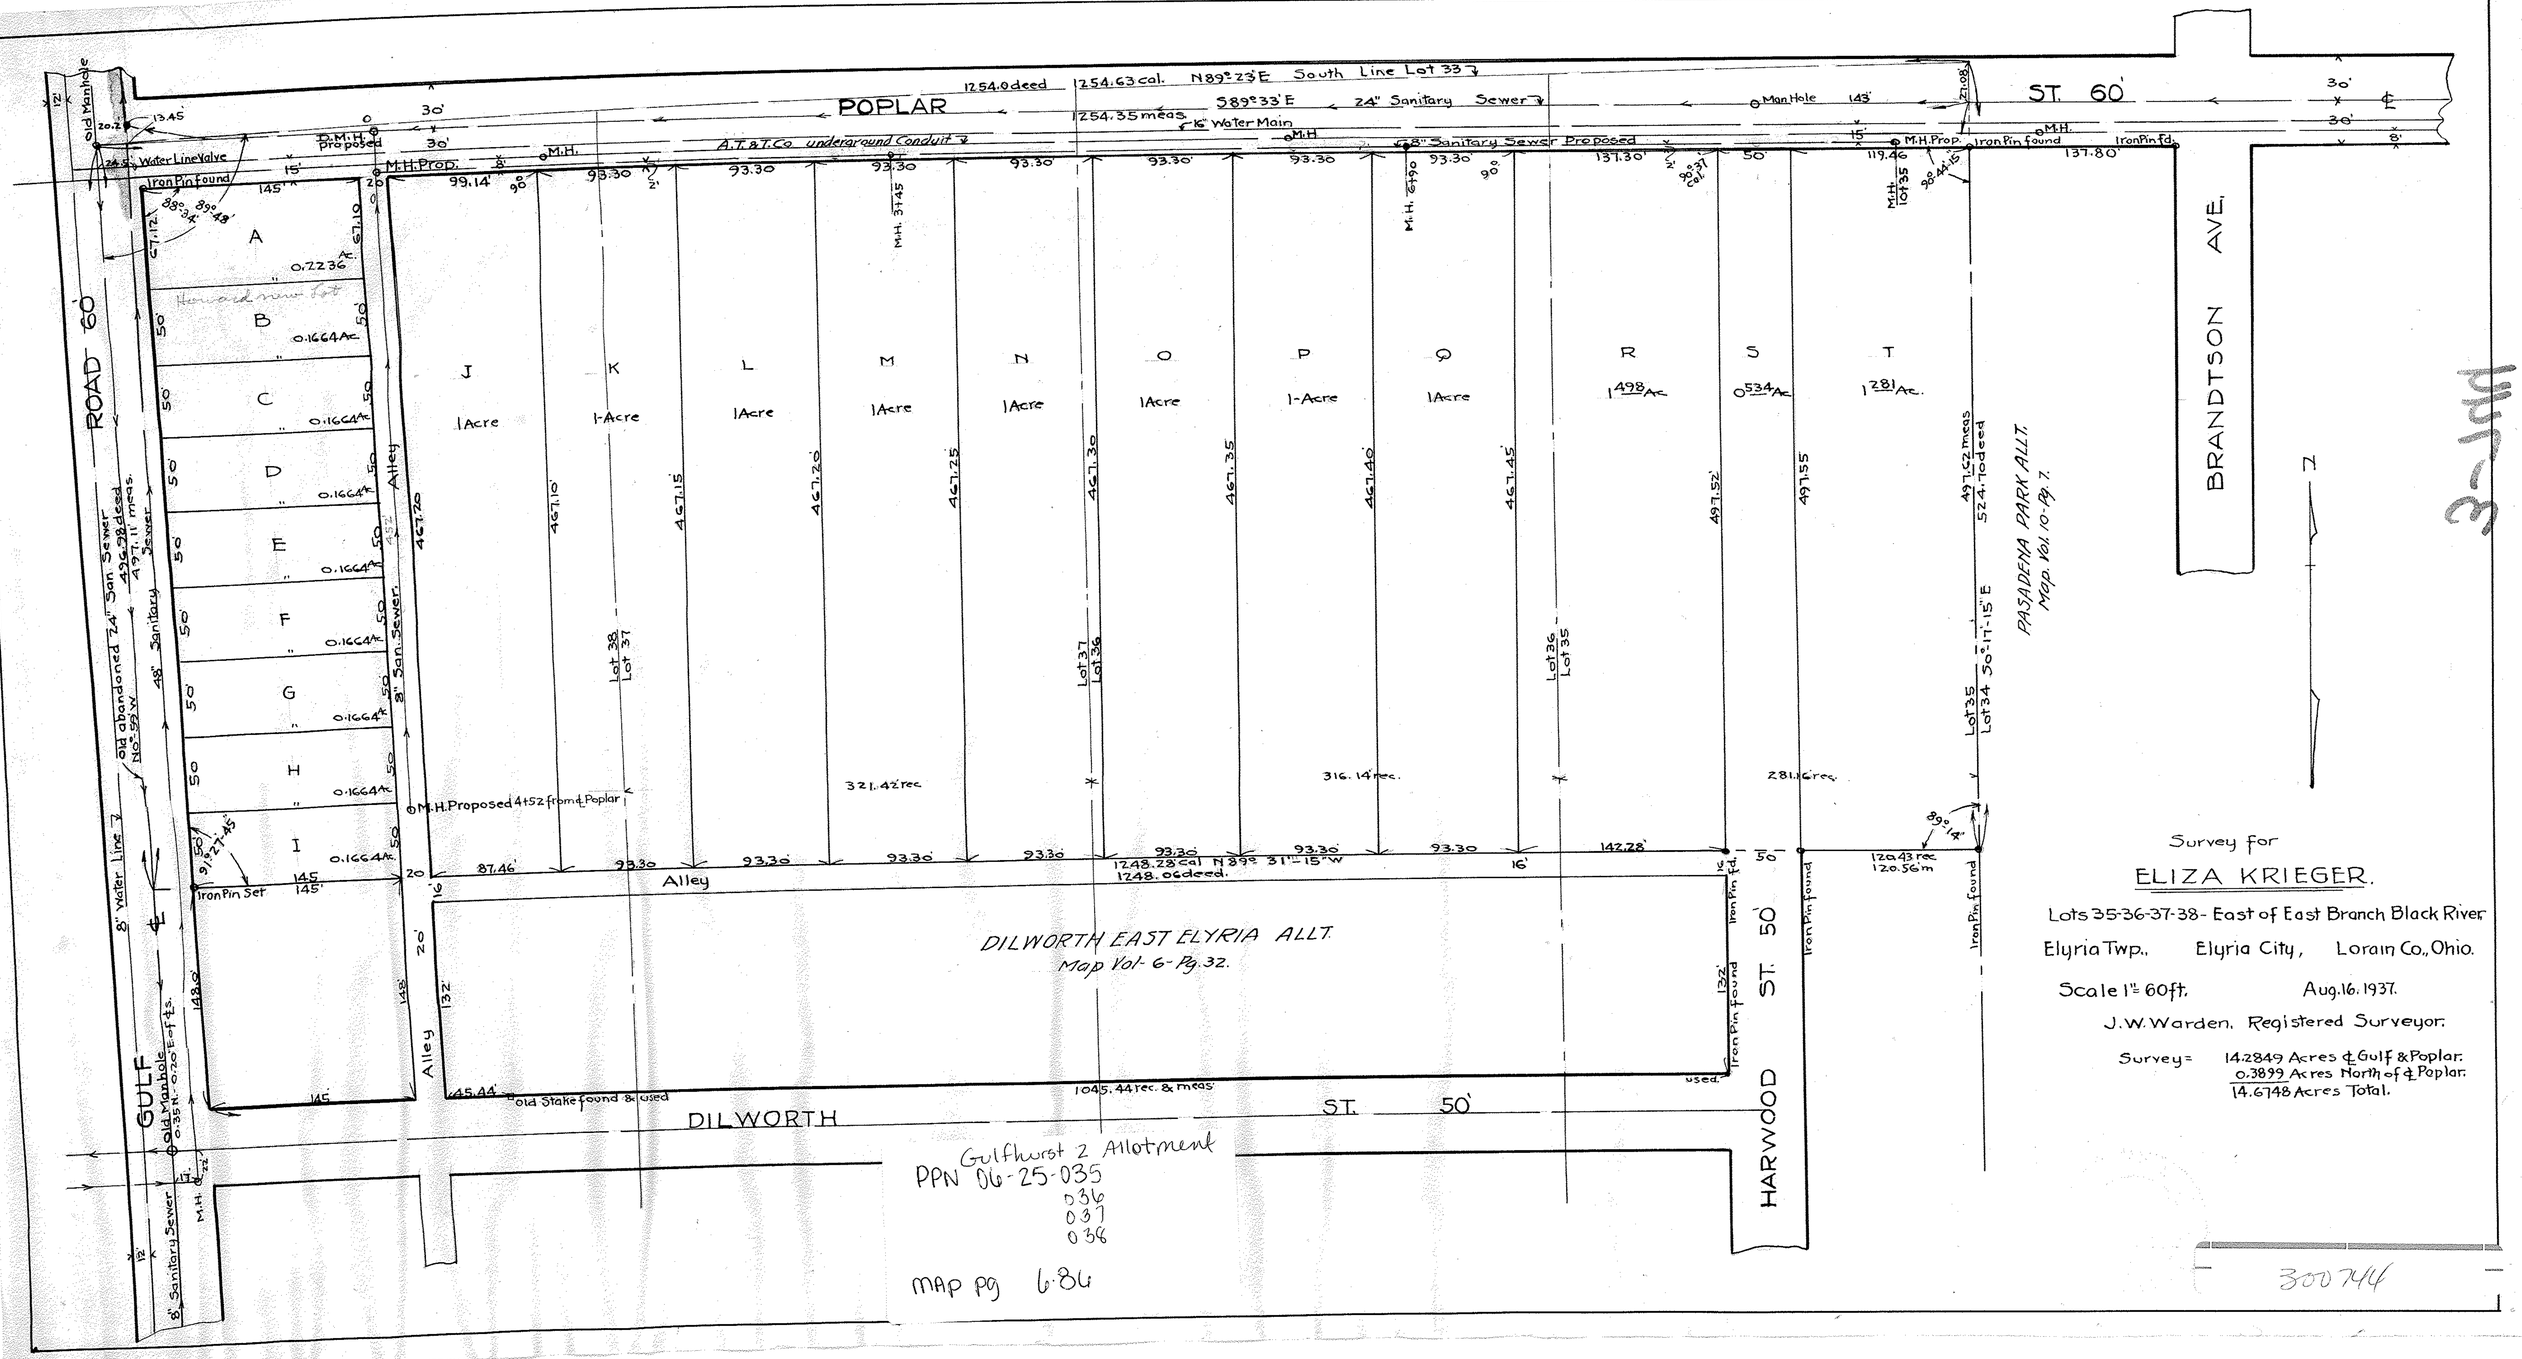
POPLAR
ST. 60'
BRANDTSON AVE.
GULF ROAD 60'
DILWORTH ST. 50'
HARWOOD ST. 50'
Alley
DILWORTH EAST ELYRIA ALLT.
Map Vol. 6 - Pg. 32.
PASADENA PARK ALLT.
Map Vol. 10 - Pg. 7.
A.T.&T.Co underground Conduit
8" Sanitary Sewer Proposed
24" Sanitary Sewer
16" Water Main
8" Water Line Valve
Iron Pin found
Iron Pin Set
Old Manhole
M.H. Proposed
M.H. Prop.
M.H. Proposed 4+52 from ℄ Poplar
Old Stake found & used
Old abandoned 24" San Sewer
8" San. Sewer
8" Sanitary Sewer
8" Water Line
Lot 38
Lot 37
Lot 36
Lot 35
Lot 34
A
B
C
D
E
F
G
H
I
J
K
L
M
N
O
P
Q
R
S
T
1 Acre
1-Acre
1.498 Ac.
0.534 Ac.
1.281 Ac.
0.1664 Ac.
0.7236 Ac.
Gulfhurst 2 Allotment
PPN 06-25-035
036
037
038
Map pg 6.86
Survey for
ELIZA KRIEGER.
Lots 35-36-37-38 - East of East Branch Black River
Elyria Twp., Elyria City, Lorain Co., Ohio.
Scale 1" = 60 ft. Aug. 16. 1937.
J.W. Warden. Registered Surveyor.
Survey = 14.2849 Acres ℄ Gulf & Poplar.
0.3899 Acres North of ℄ Poplar.
14.6748 Acres Total.
300744