PPN 06-24-035-102-043, 074

MAP pg 6-61
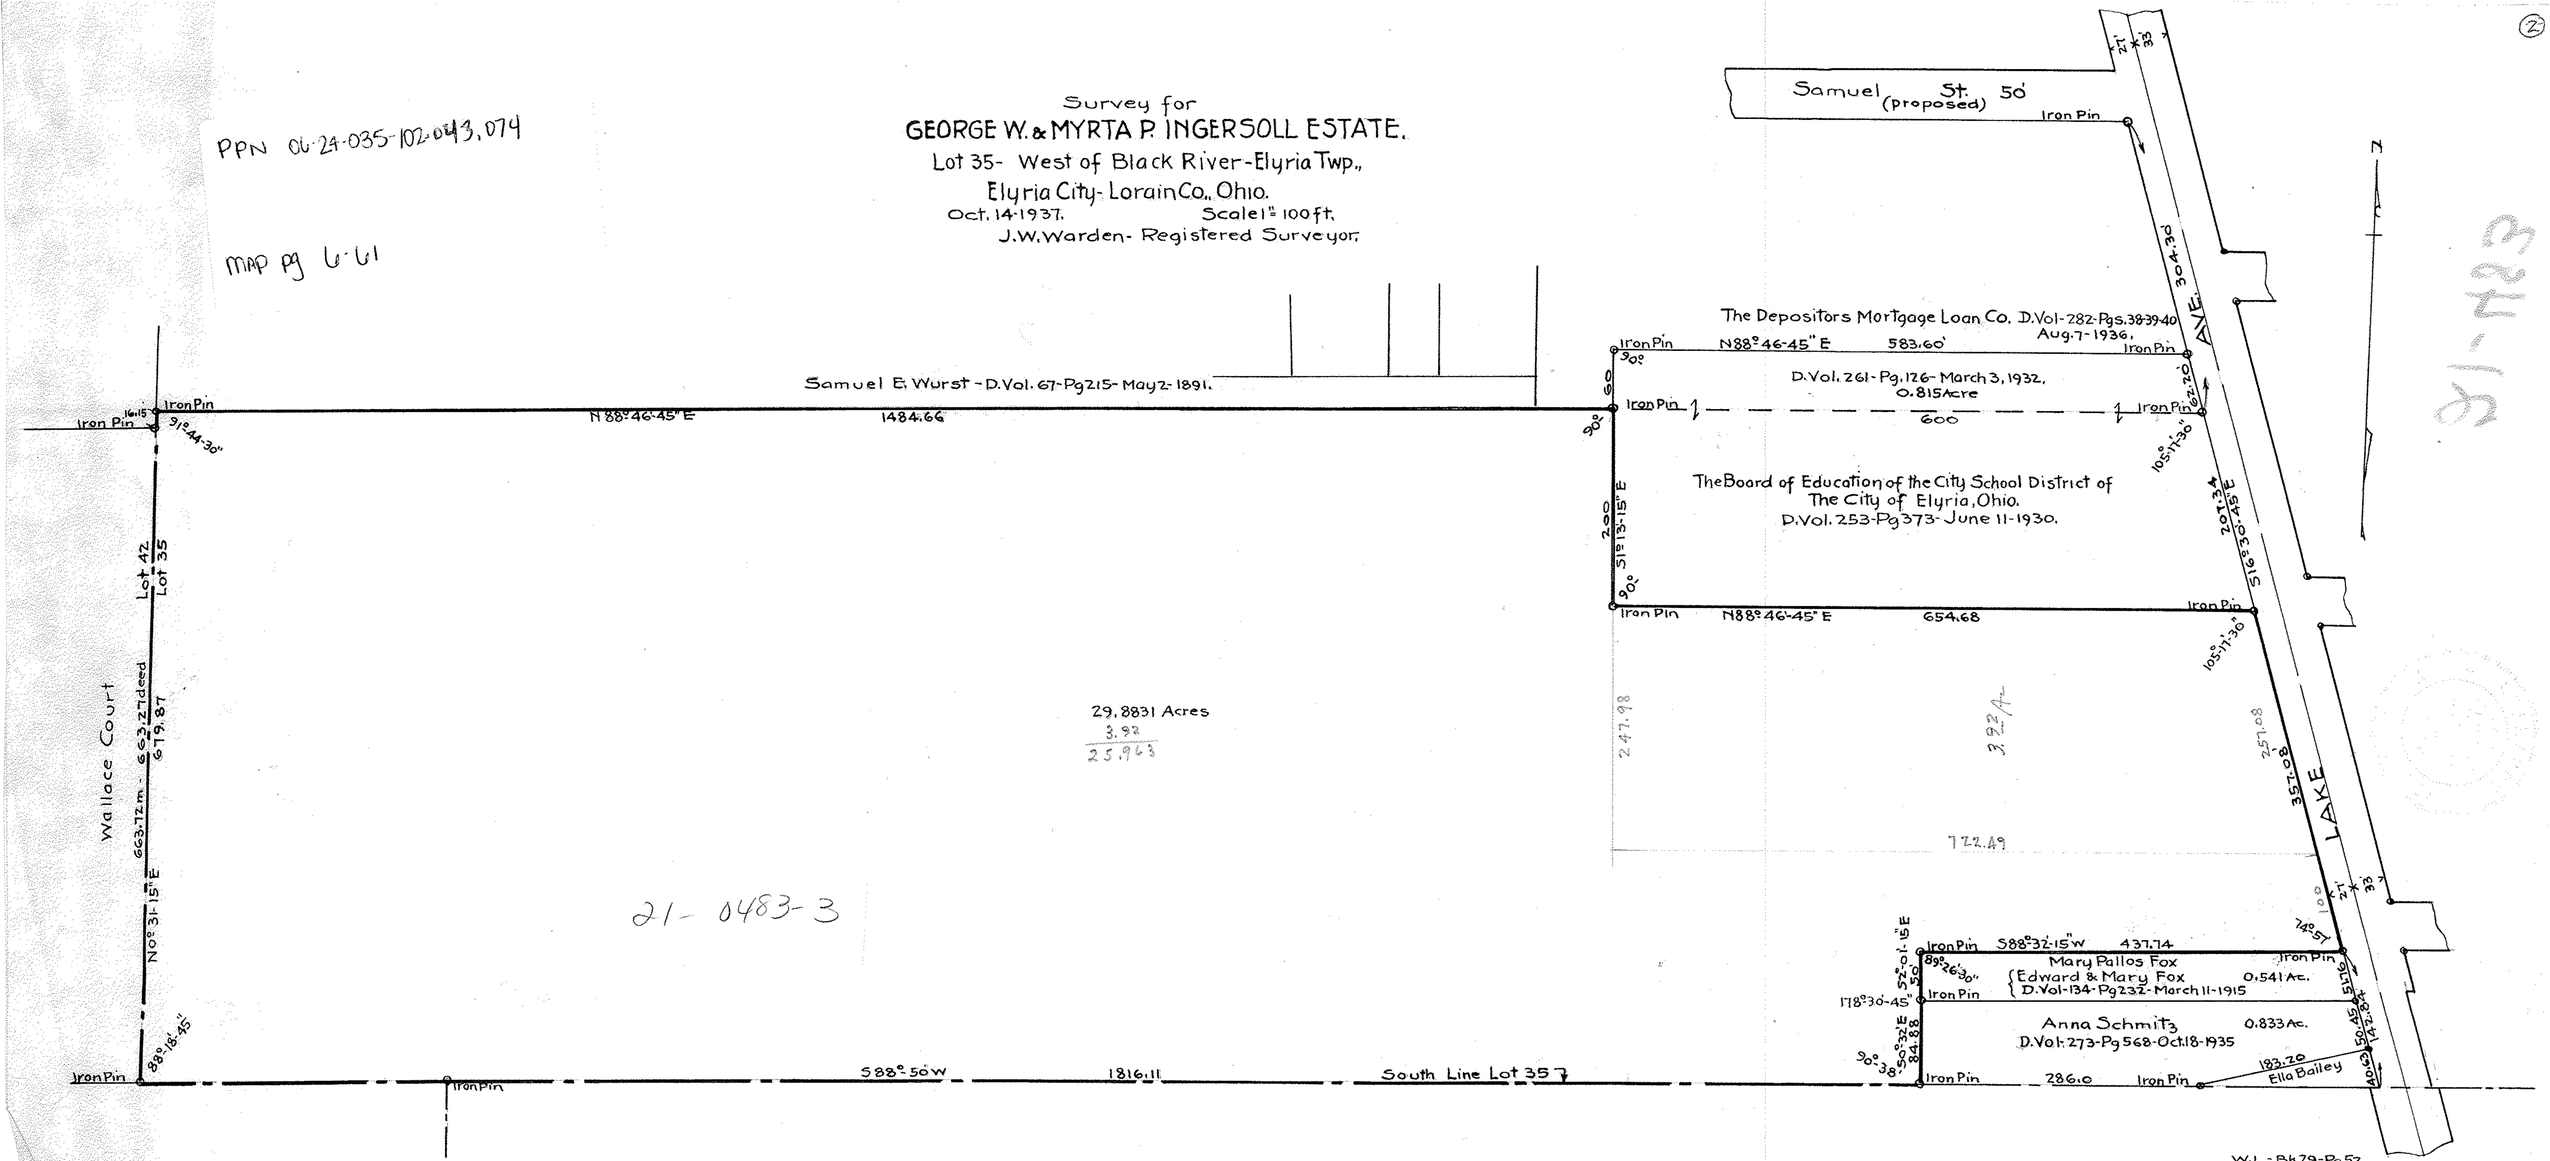
Survey for
GEORGE W. & MYRTA P. INGERSOLL ESTATE.
Lot 35- West of Black River-Elyria Twp.,
Elyria City- Lorain Co., Ohio.
Oct. 14-1937. Scale 1" = 100 ft.
J.W. Warden- Registered Surveyor.