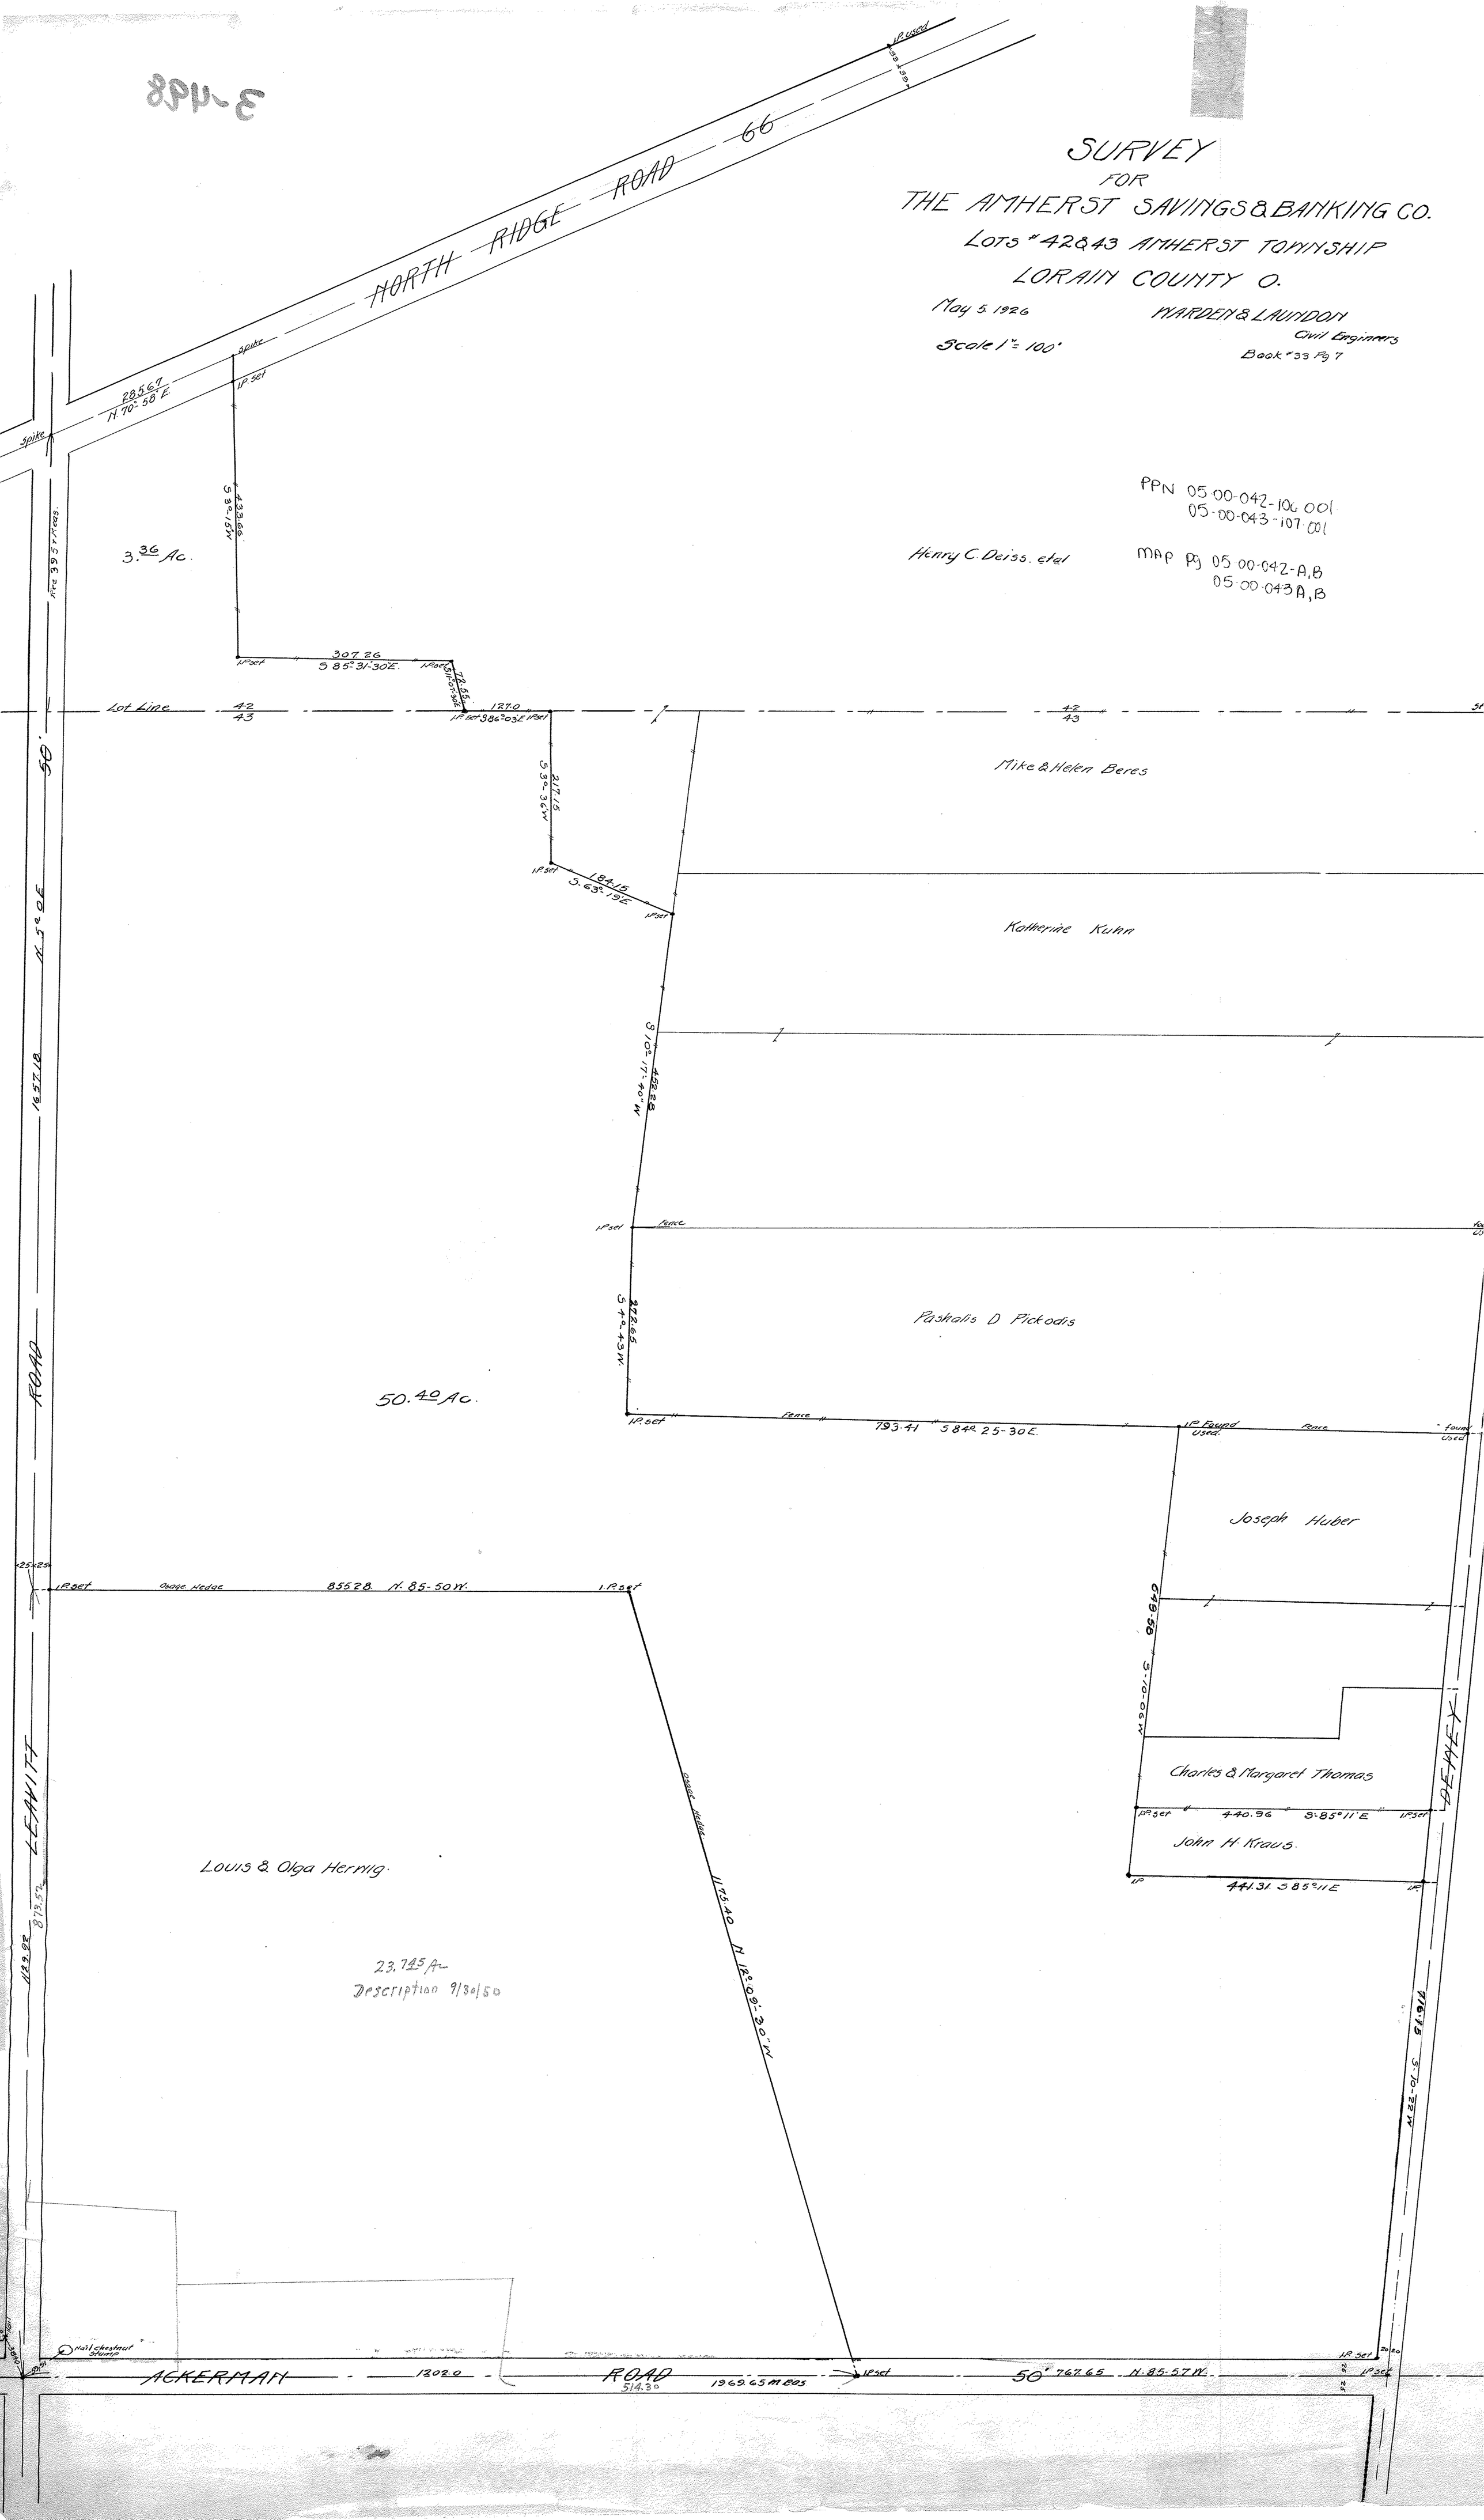
SURVEY
FOR
THE AMHERST SAVINGS & BANKING CO.
LOTS #42 & 43 AMHERST TOWNSHIP
LORAIN COUNTY O.
May 5. 1926
WARDEN & LAUNDON
Civil Engineers
Scale 1" = 100'
Book #33 Pg 7
NORTH RIDGE ROAD 66
PPN 05-00-042-106.001
05-00-043-107.001
MAP Pg 05-00-042-A,B
05-00-043 A,B
Henry C. Deiss. etal
3.36 Ac.
Mike & Helen Beres
Katherine Kuhn
Paskalis D Pickodis
50.40 Ac.
Joseph Huber
Charles & Margaret Thomas
John H. Kraus.
Louis & Olga Herwig.
23.745 Ac
Description 9/30/50
LEAHITT ROAD
DEHEX
ACKERMAN ROAD
Lot Line
42/43
Fence
Osage Hedge
Nail chestnut stump