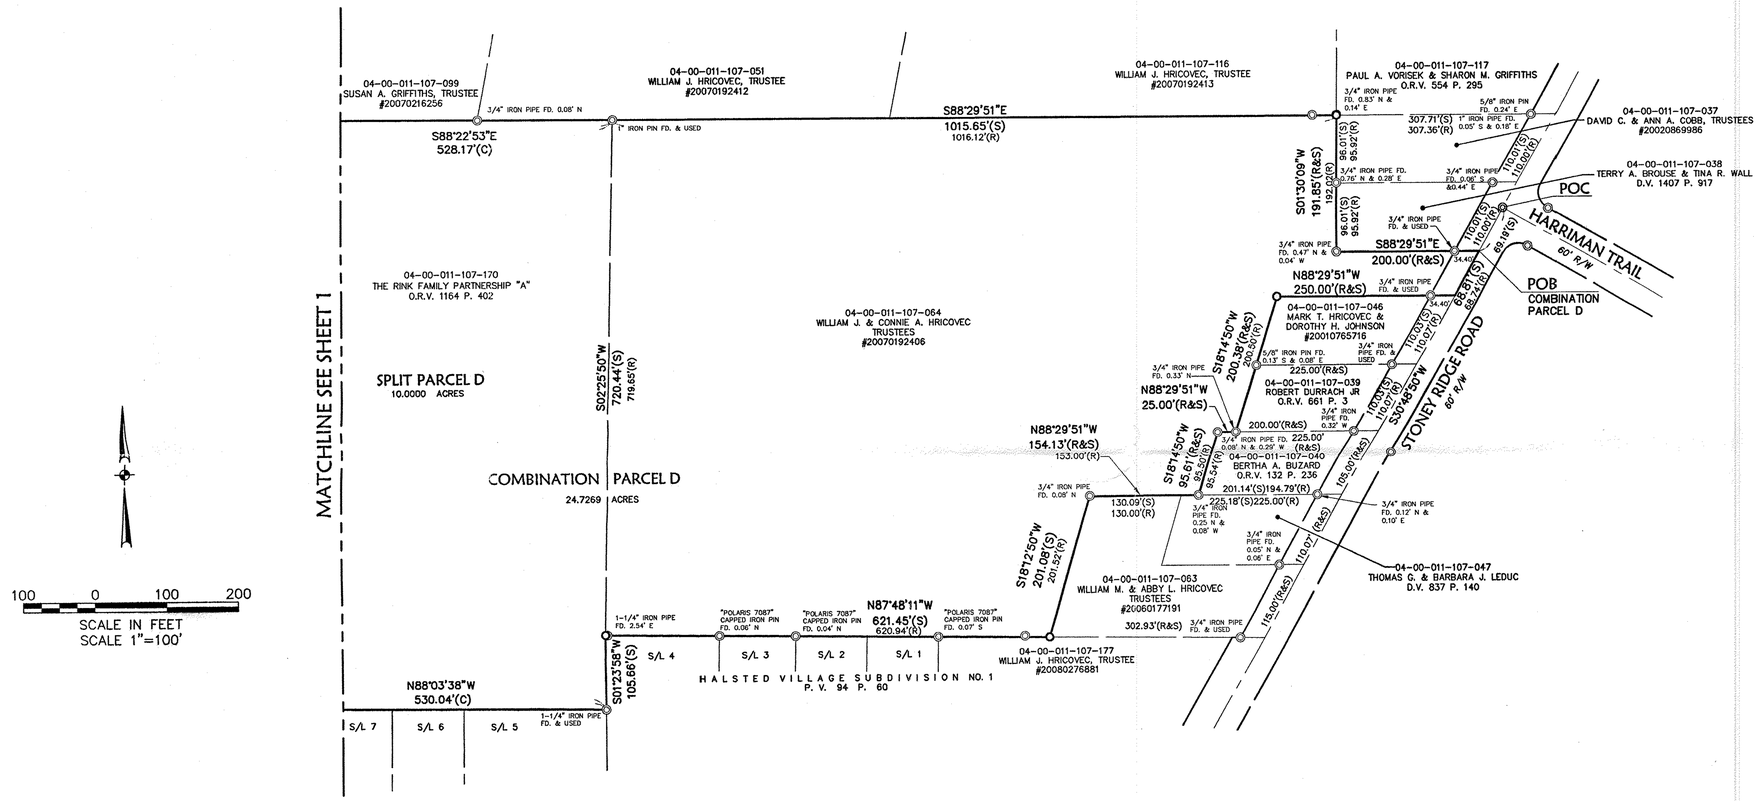


| REVISIONS | | |
|---|---|---|
| DATE | DESCRIPTION | BY |

DATE: 2/19/09
DRAWN BY: mm
CH'D BY: TPJS
DWG. NAME: 0-Split01
PATH: /test/control
F.B. 818

KS Associates, Inc.
260 Burns Road, Suite 100
Elyria, OH 44035
P 440 365 4730
F 440 365 4790
www.ksassociates.com
KS ASSOCIATES

# PARCEL SPLIT / COMBINATION MAP

OF PART OF ORIGINAL AVON TOWNSHIP SECTION NO. 11
CITY OF AVON, COUNTY OF LORAIN
STATE OF OHIO

SHEET 2 OF 2

JOB NO. 08360

R:\08000\08360\ldt\control\dwg\0-Split01.dwg 2/20/2009 8:29:17 AM EST