Map of
ELYRIA MANOR SUBDIVISION.

Original Lots 25 26 West of Black River,

ELYRIA, LORAIN CO., OHIO.

The Knight-Norris-Gibbs Company.

Office; 1017 Euclid Ave. Phone Prospect 4140

CLEVELAND, OHIO.

Scale 1 inch = 60 feet.

Feb. 25, 1925.

Warden and Saunders Engineers.

IMPROVEMENTS.

Grading - Sidewalks - Sewers.

RESTRICTIONS.

Minimum Cost of Residences.

Singles $3500 Doubles $5000

All building plans to be submitted to Knight-Norris-Gibbs Co., for approval before erection of building.

Easements reserved for sanitary and storm sewers as shown on map.

" " " Telephone - Electric poles on rear all lots.

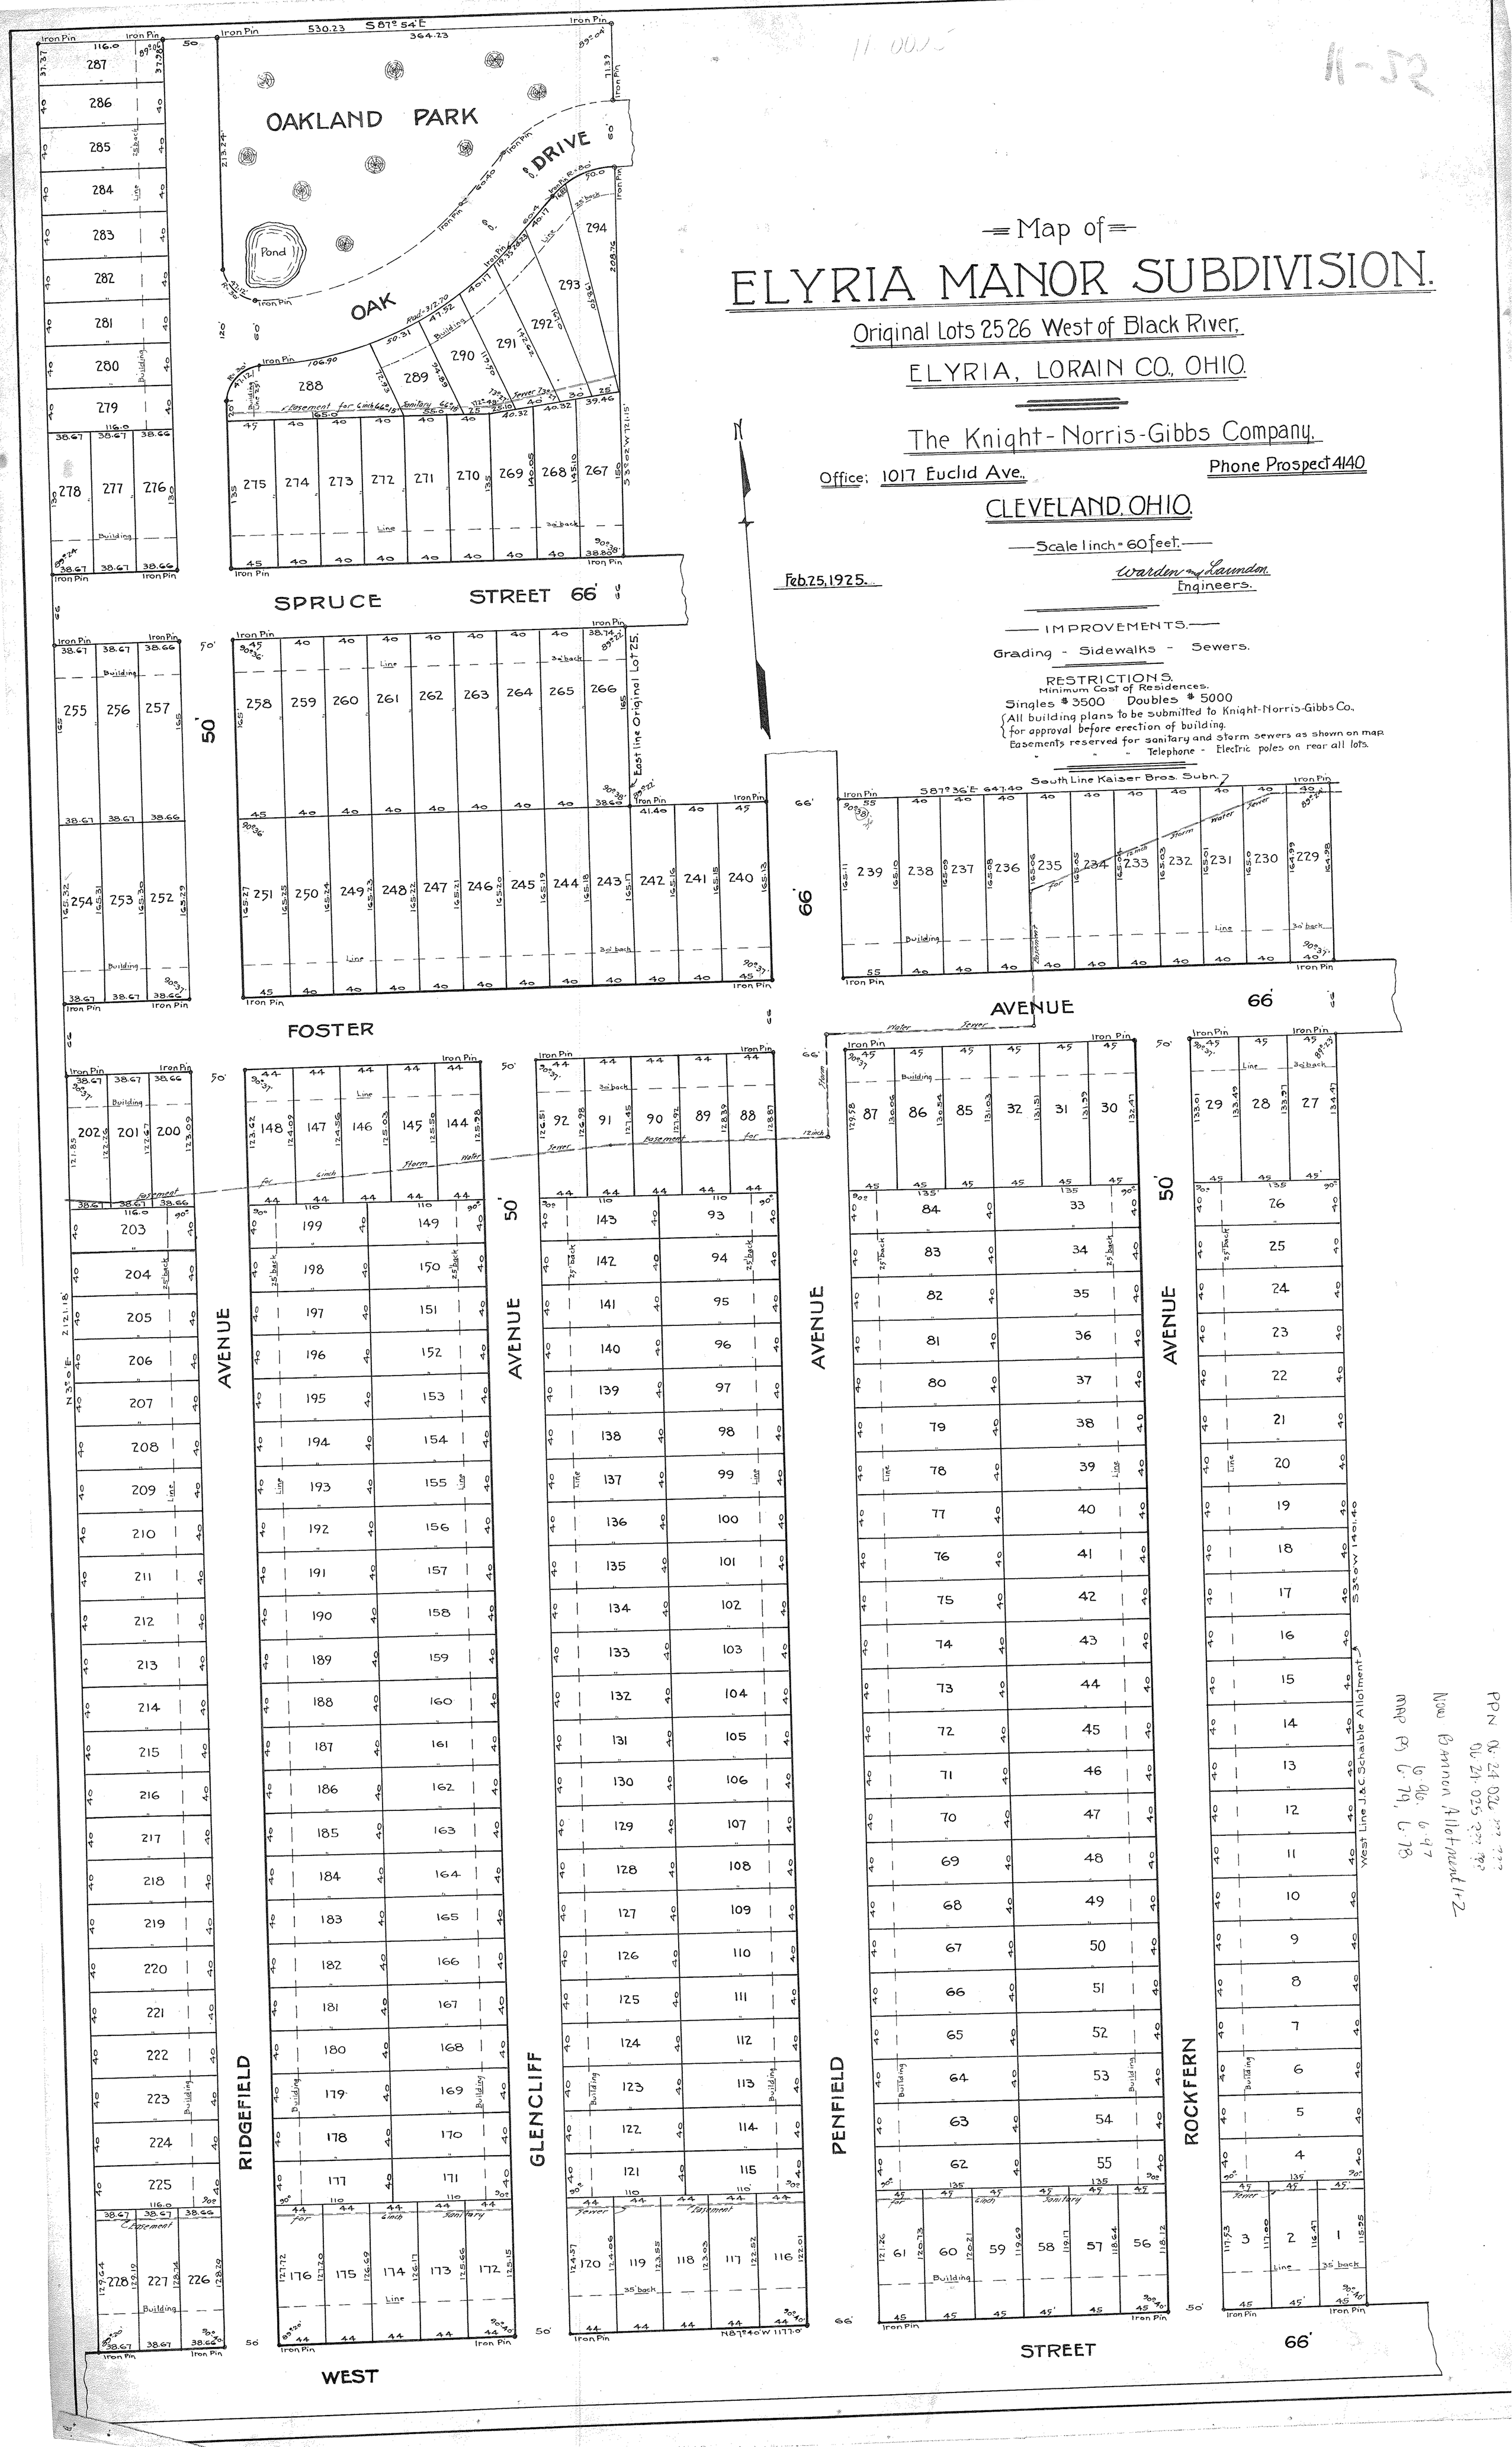

PPN 06-24-026 [illegible]
06-24-025 [illegible]
New Bannon Allotment 1+2
Map Bk 6, 79, 6, 78