10-00-010-000-004
10-A

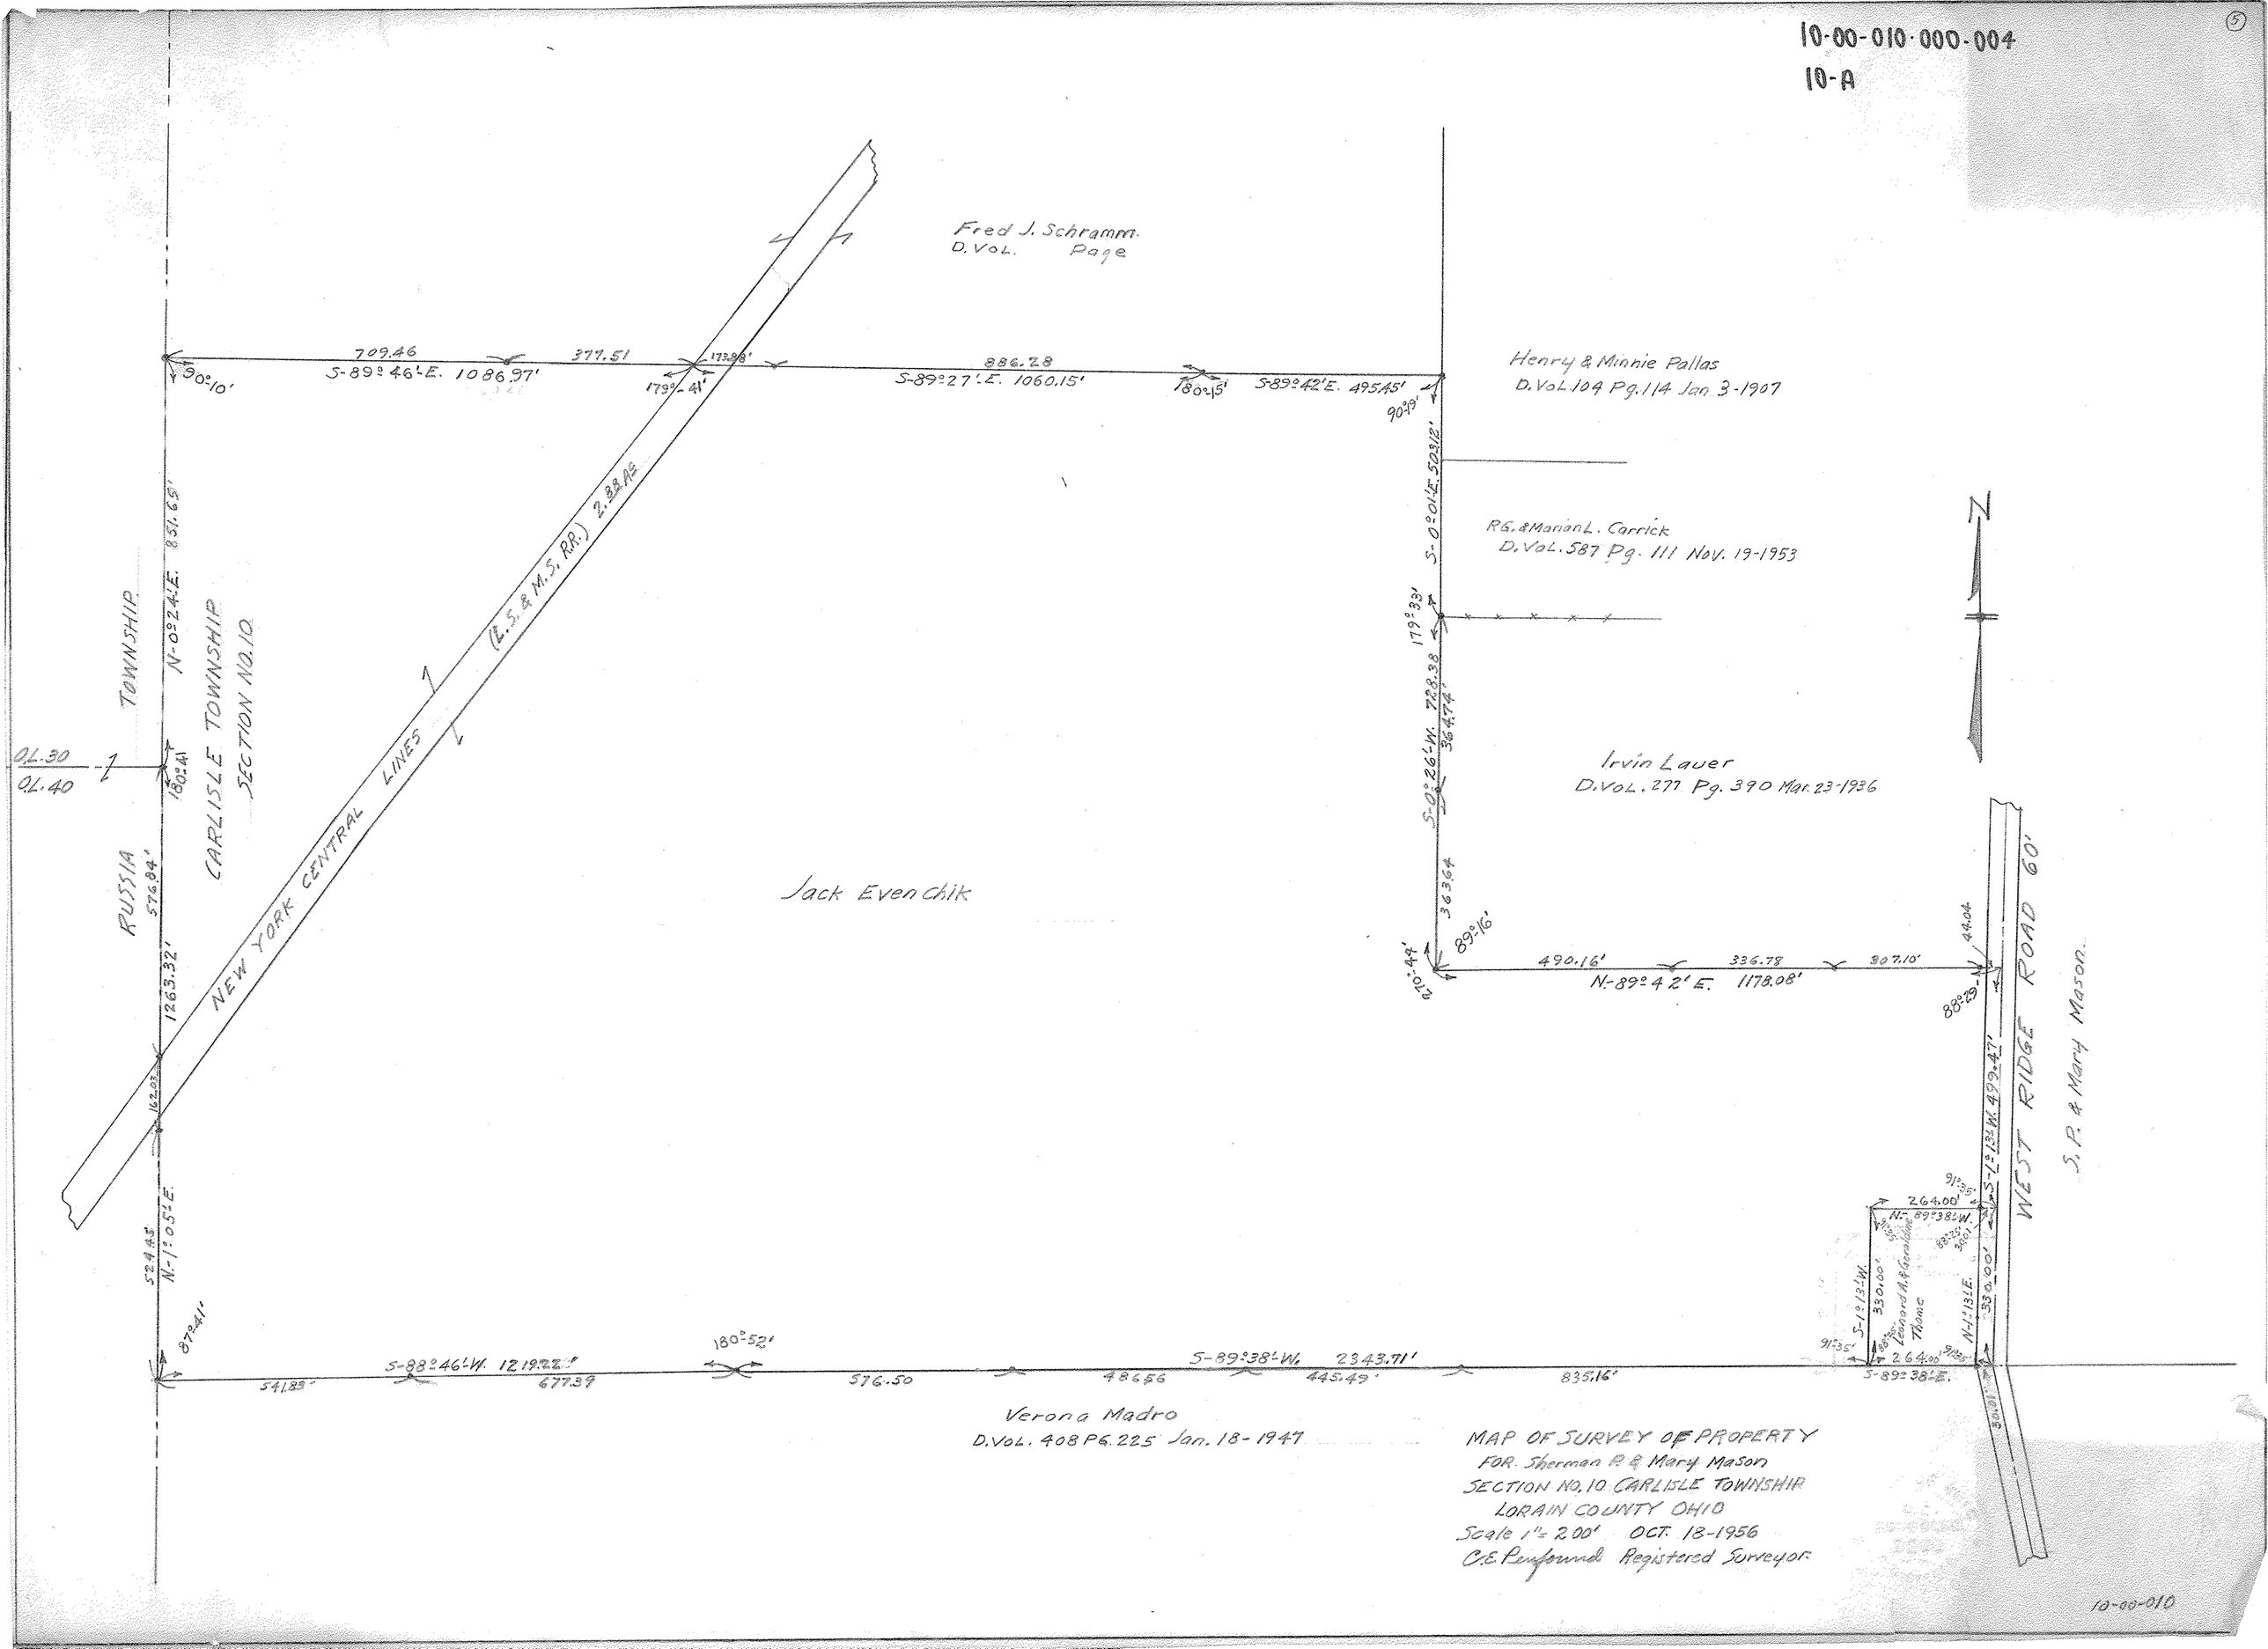

MAP OF SURVEY OF PROPERTY
FOR. Sherman P. & Mary Mason
SECTION NO. 10 CARLISLE TOWNSHIP
LORAIN COUNTY OHIO
Scale 1" = 200' OCT. 18-1956
C.E. Penfound Registered Surveyor

10-00-010