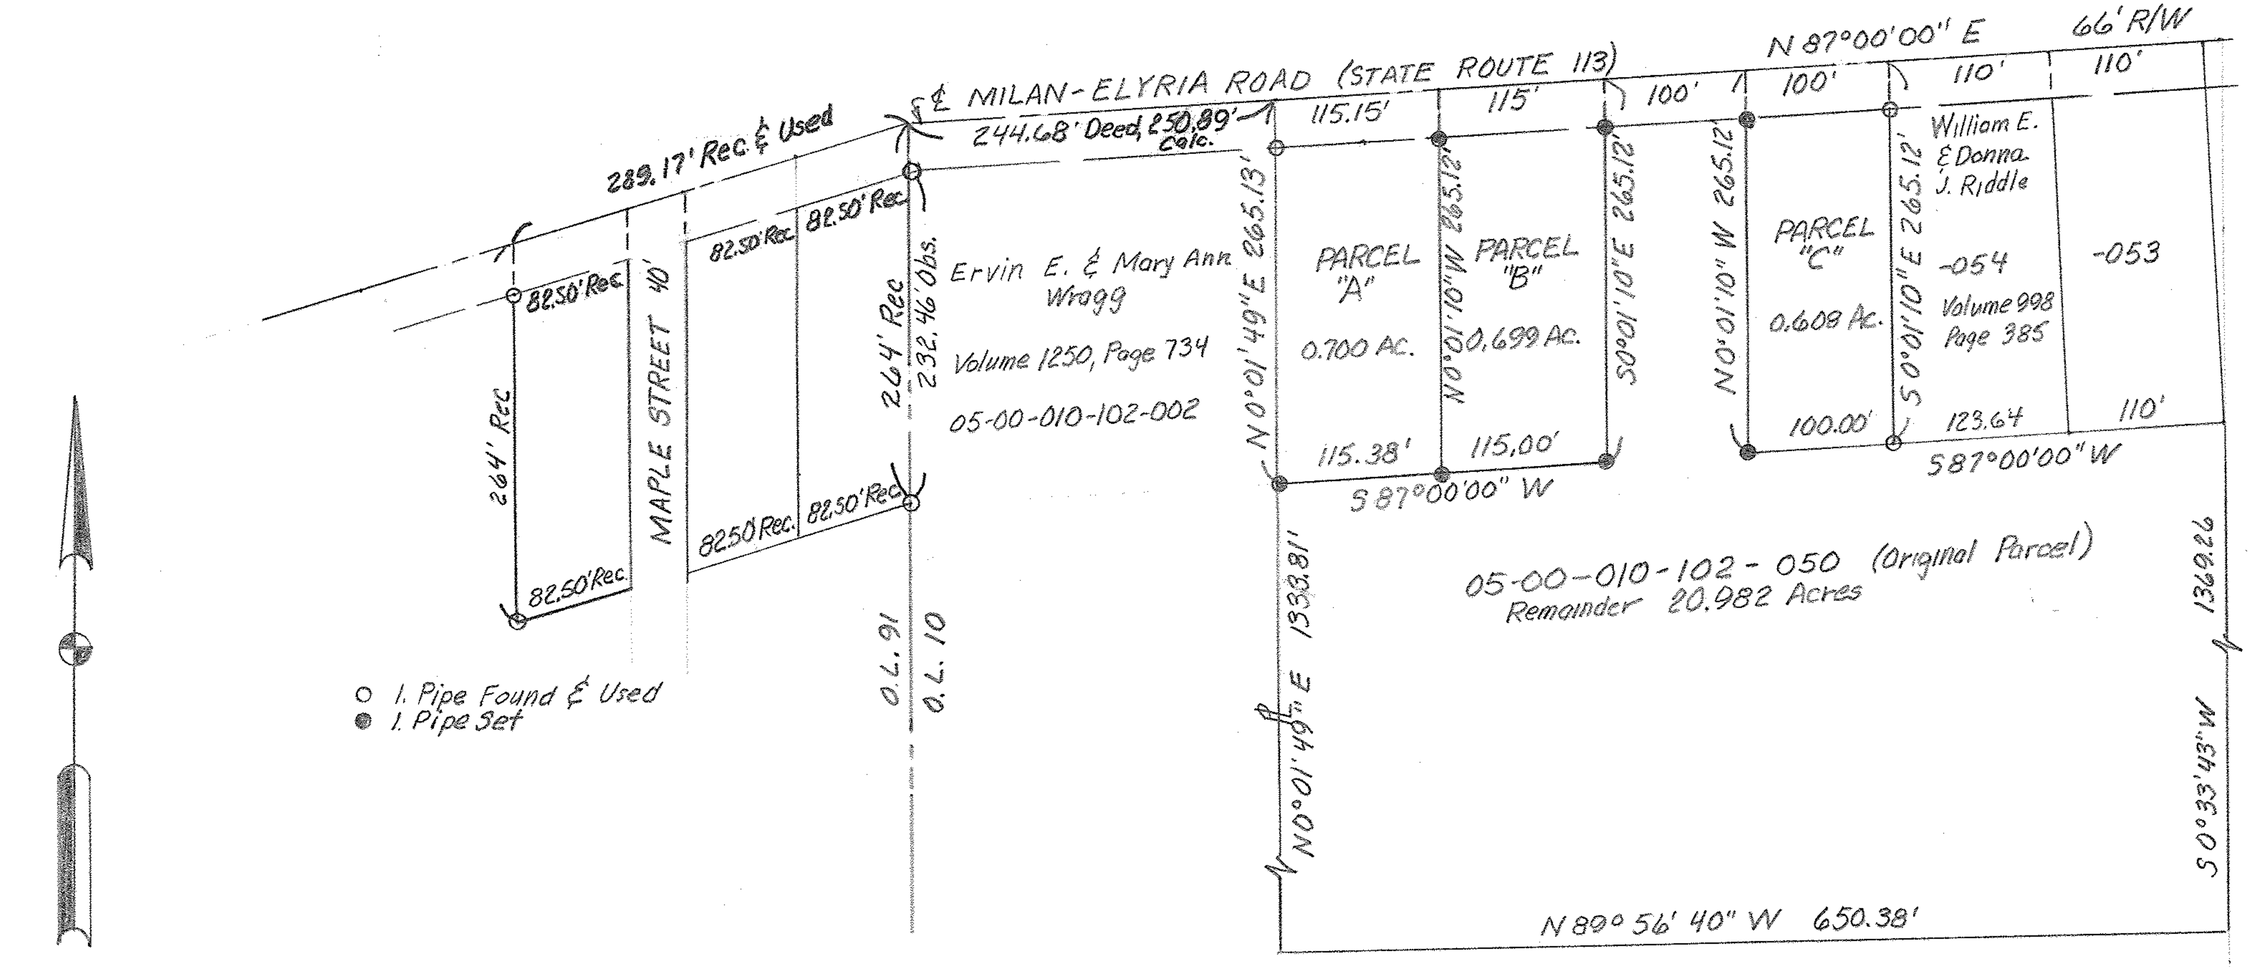

MAP OF PROPOSED PARCEL SPLIT
O.L. 10 AMHERST TOWNSHIP
NOW IN VILLAGE OF SOUTH AMHERST
LORAIN COUNTY, OHIO

05-00-010-102-054 → 056
-058

5-00-010-A

McGLINCHY AND ASSOCIATES
PROFESSIONAL ENGINEERS AND SURVEYORS
625 North Woodhill Drive Amherst, Ohio

SCALE: 1"=100' DRAWN BY: L.V. McGlinchy
DATE: 1-26-91 JOB NO: 918810
Rev. 2-25-91, 4-17-91