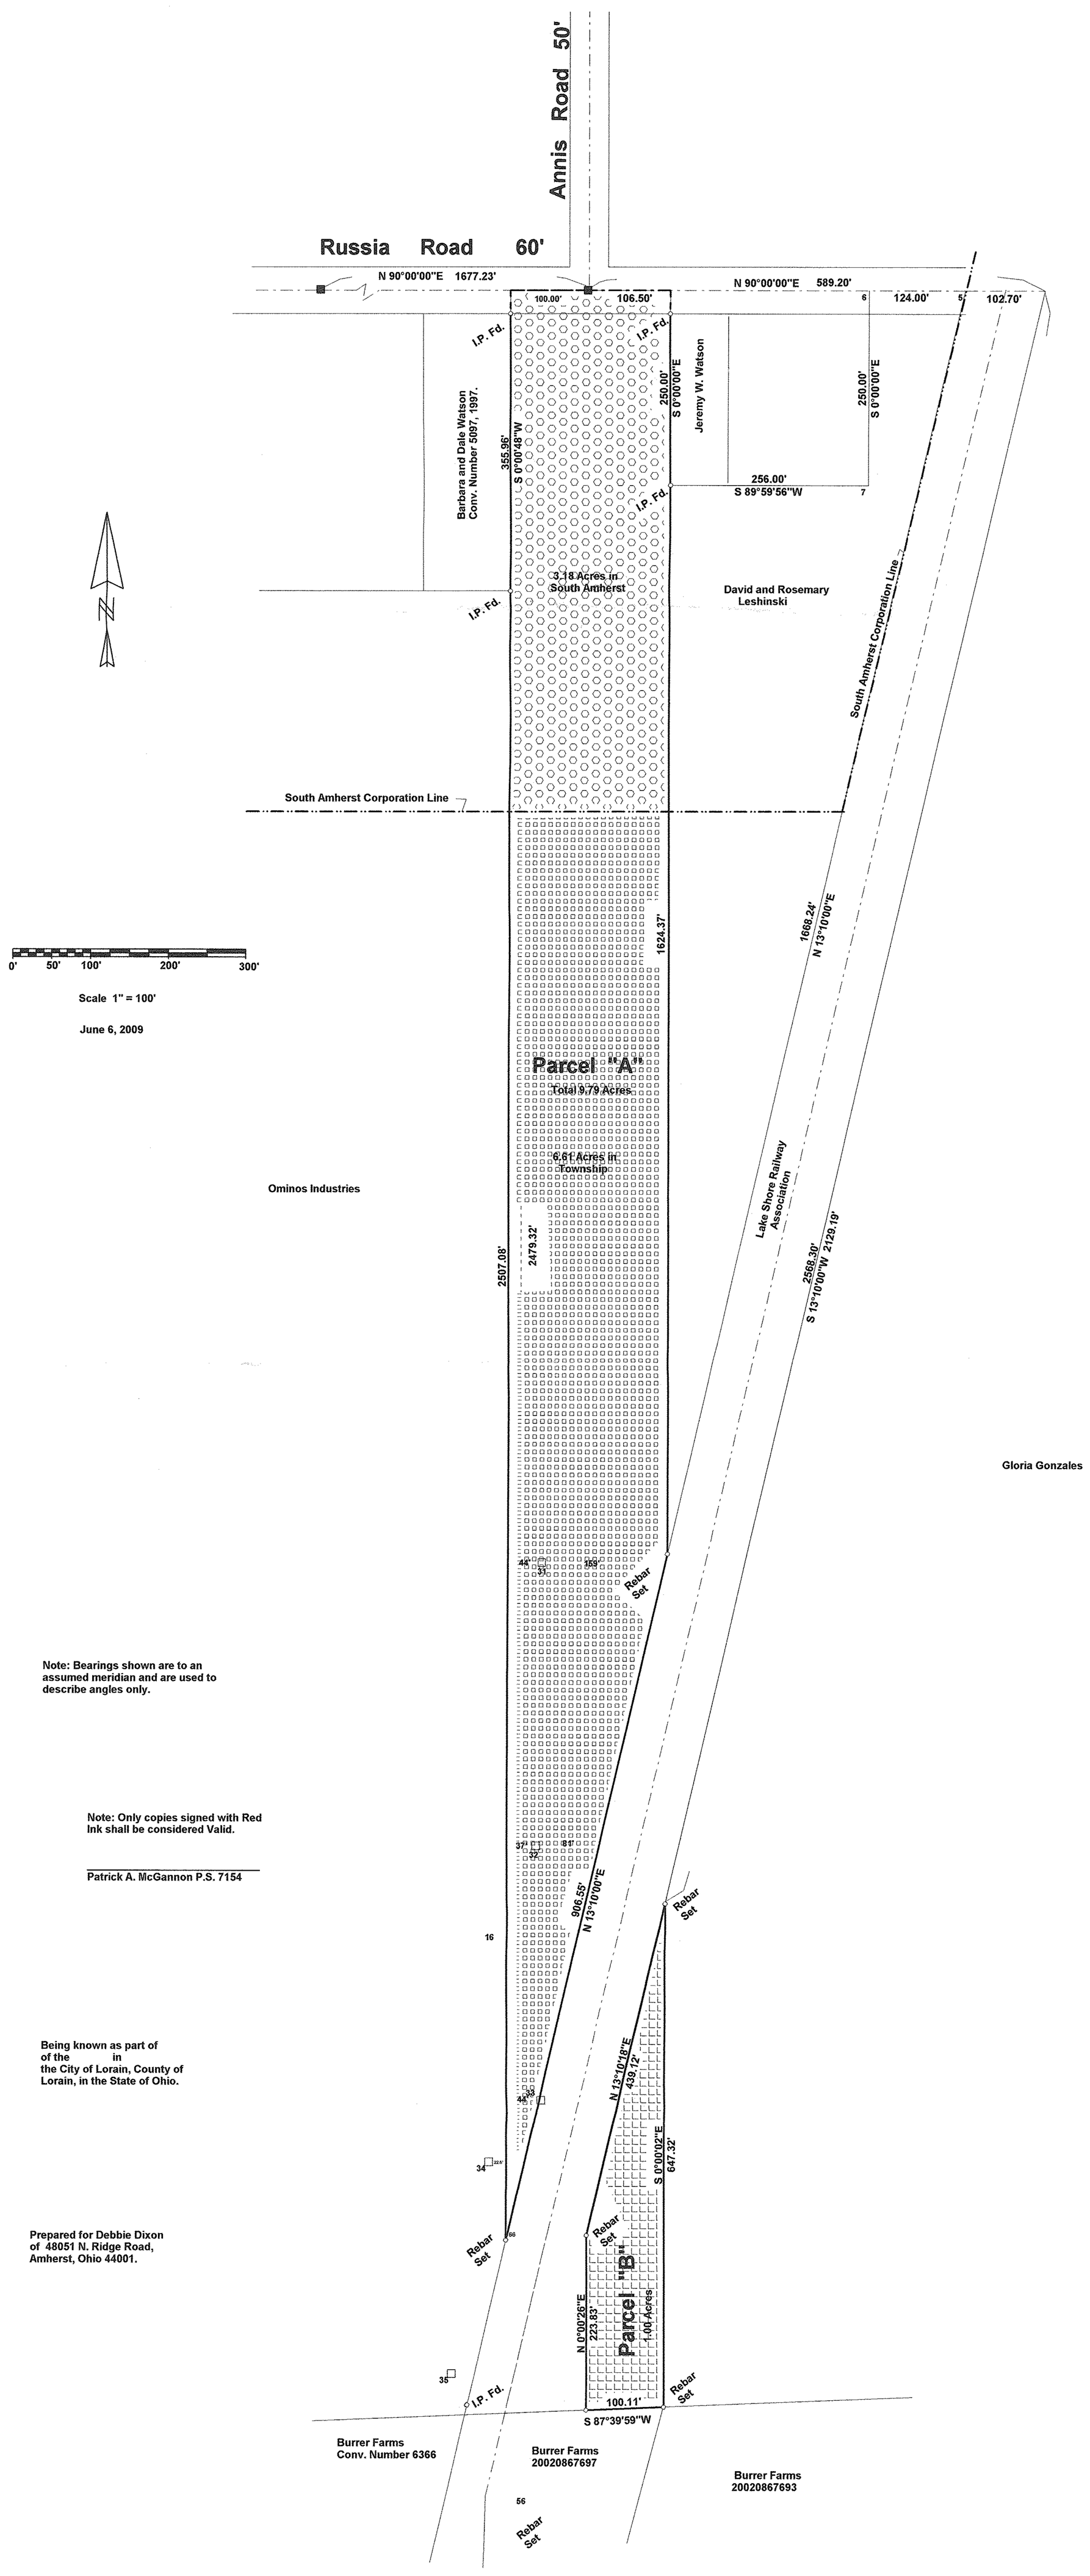

0' 50' 100' 200' 300'

Scale 1" = 100'

June 6, 2009

Note: Bearings shown are to an assumed meridian and are used to describe angles only.

Note: Only copies signed with Red Ink shall be considered Valid.

Patrick A. McGannon P.S. 7154

Being known as part of of the in the City of Lorain, County of Lorain, in the State of Ohio.

Prepared for Debbie Dixon of 48051 N. Ridge Road, Amherst, Ohio 44001.

APPROVED
LORAIN CO.
MAP DEPT
DATE 8/28/09
PAGE 9-3
BY D.Hblbml
#09-01877-D

Boundary Survey

Patrick A. McGannon
Registered Professional Surveyor
1731 Gettysburg Drive, Lorain, Ohio 44053 (440)-2822712