18-00-026-B 18-00-026-900-006
18-00-026-105-024,022,021-023,-002

PLAT OF SURVEY FOR HOWARD ZACHARIAS
ORIGINAL LOT 26 - WELLINGTON TOWNSHIP
WELLINGTON VILLAGE - LORAIN COUNTY - OHIO
SCALE: 1"=50' NOVEMBER 5-1962
Gary E. Penfound Reg. Surveyor No. 4457

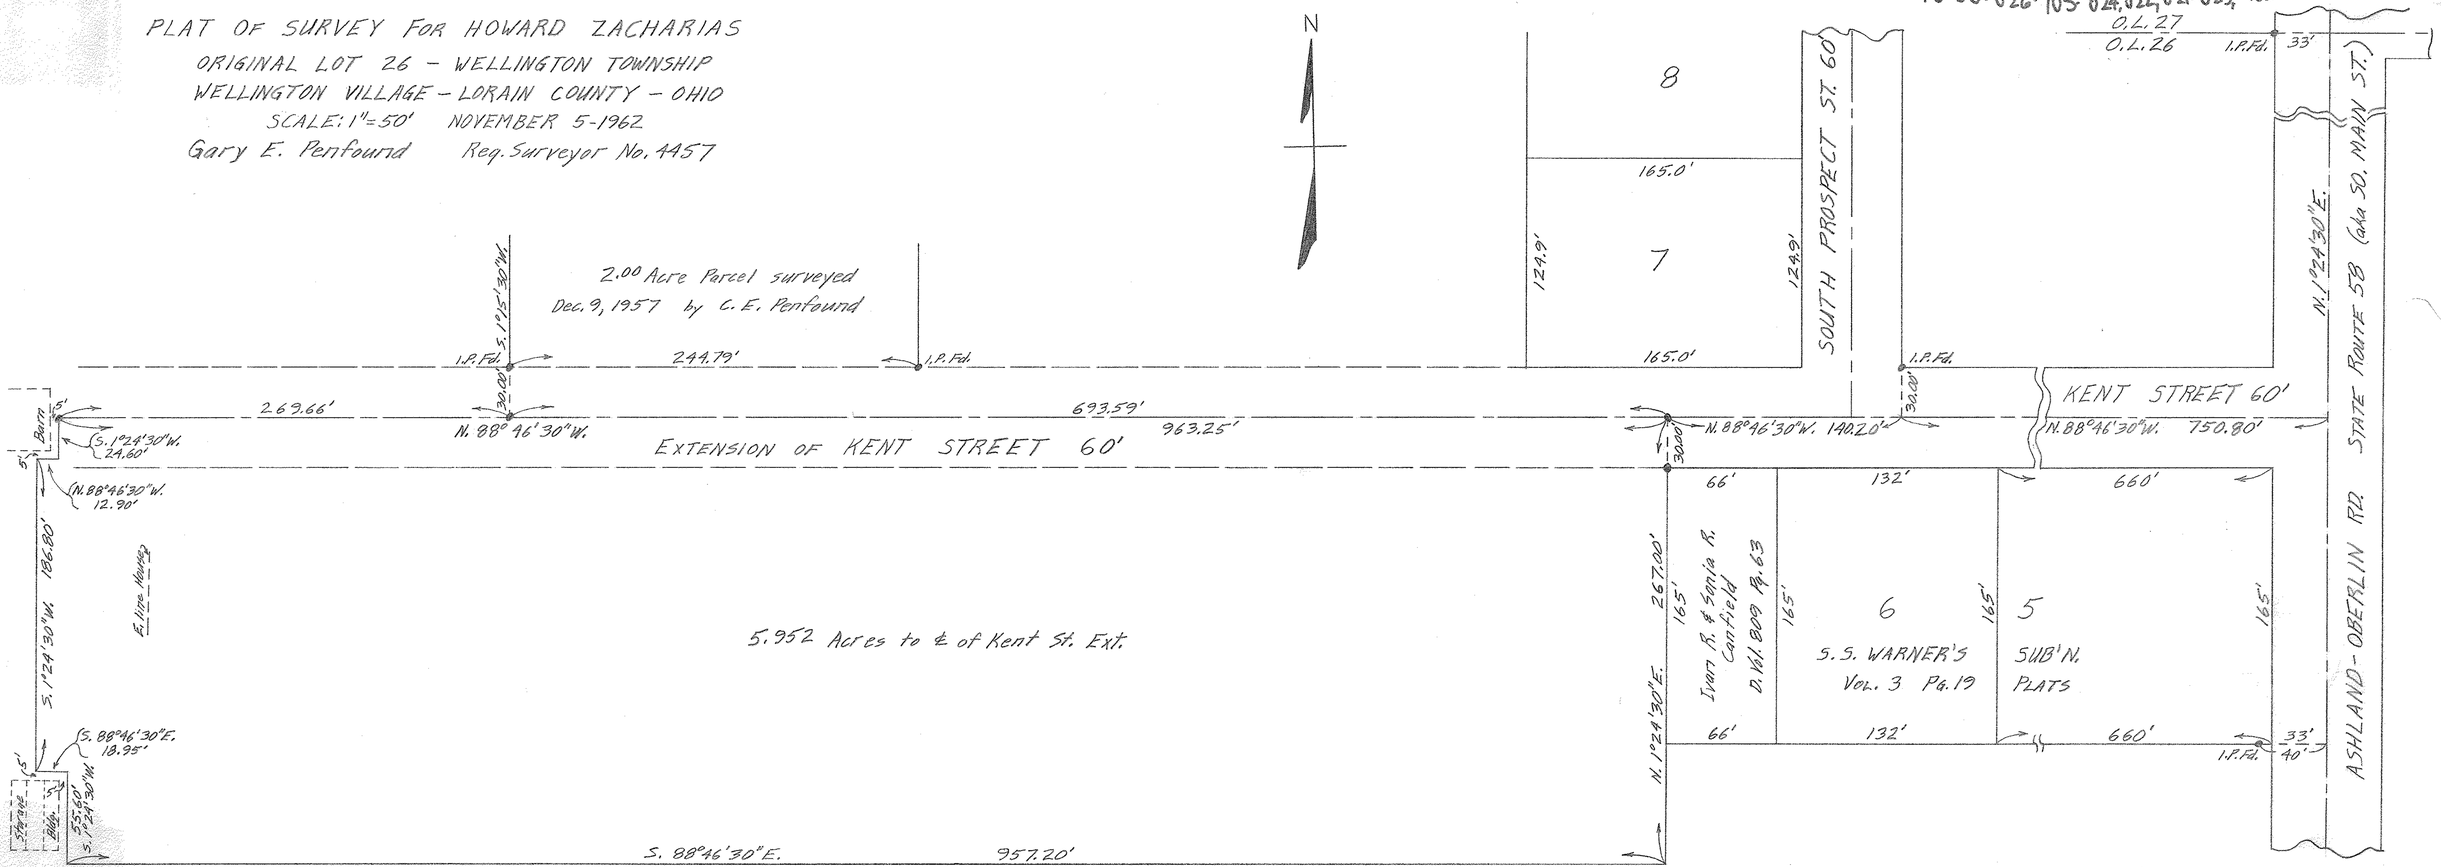

18-00-026