11-00-054.000-037
11-B

PLAT OF SURVEY FOR JAMES E. & JEAN V. COBB

ORIGINAL LOT 54 EATON TOWNSHIP
LORAIN COUNTY OHIO
SCALE: 1" = 100' MAY - 1978
Gary E. Pentfound Reg. Surveyor No. 4457

NOTES: O indicates iron pin found unless otherwise designated.
● indicates iron pin set unless otherwise designated.

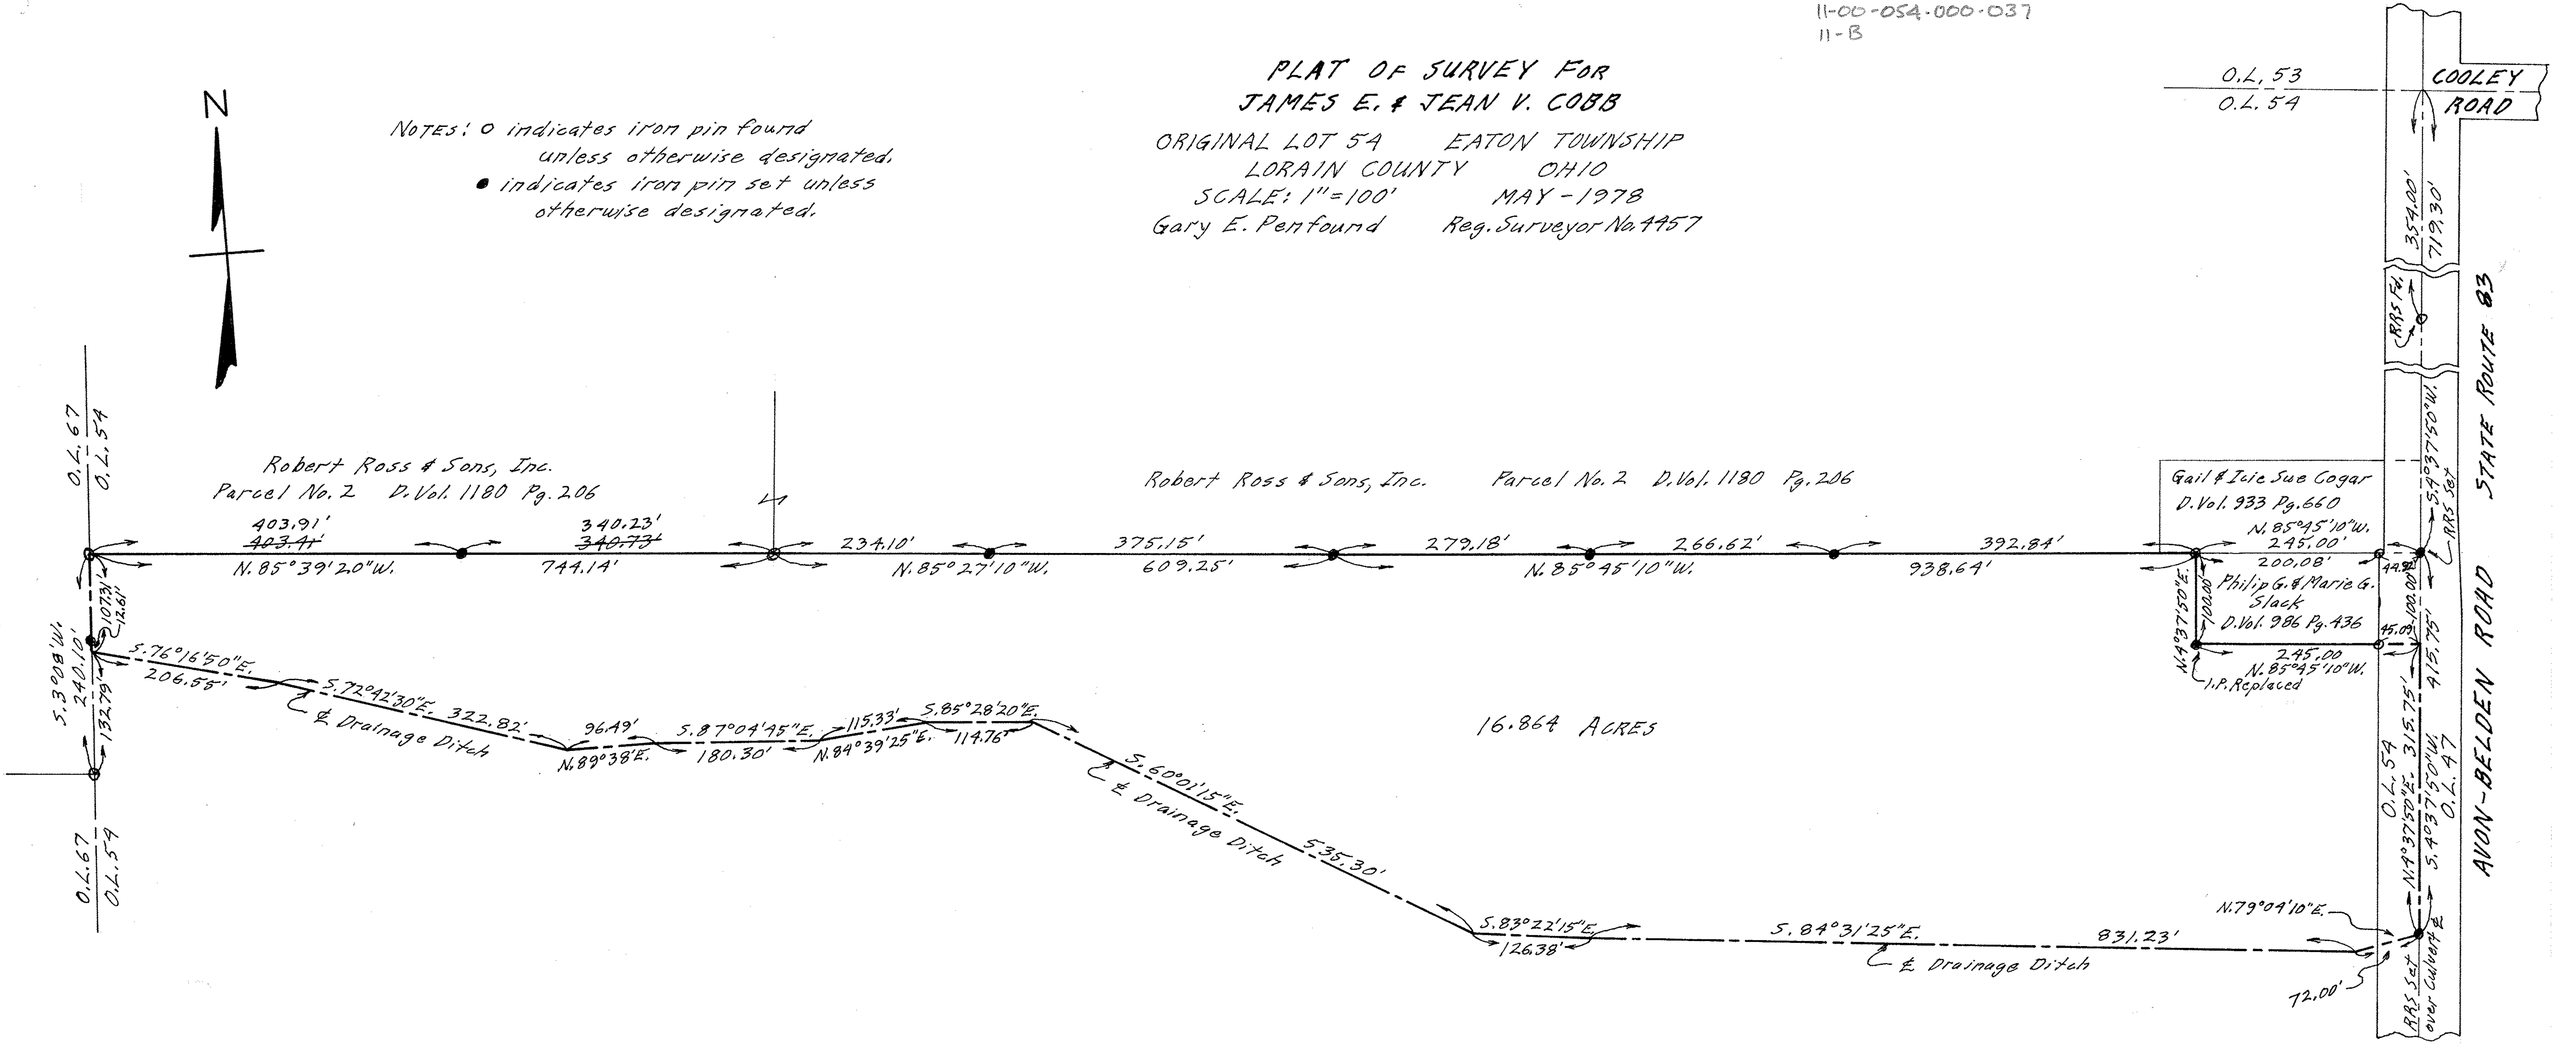

11-00-054