10-00-013-000-054
10-00-013-E

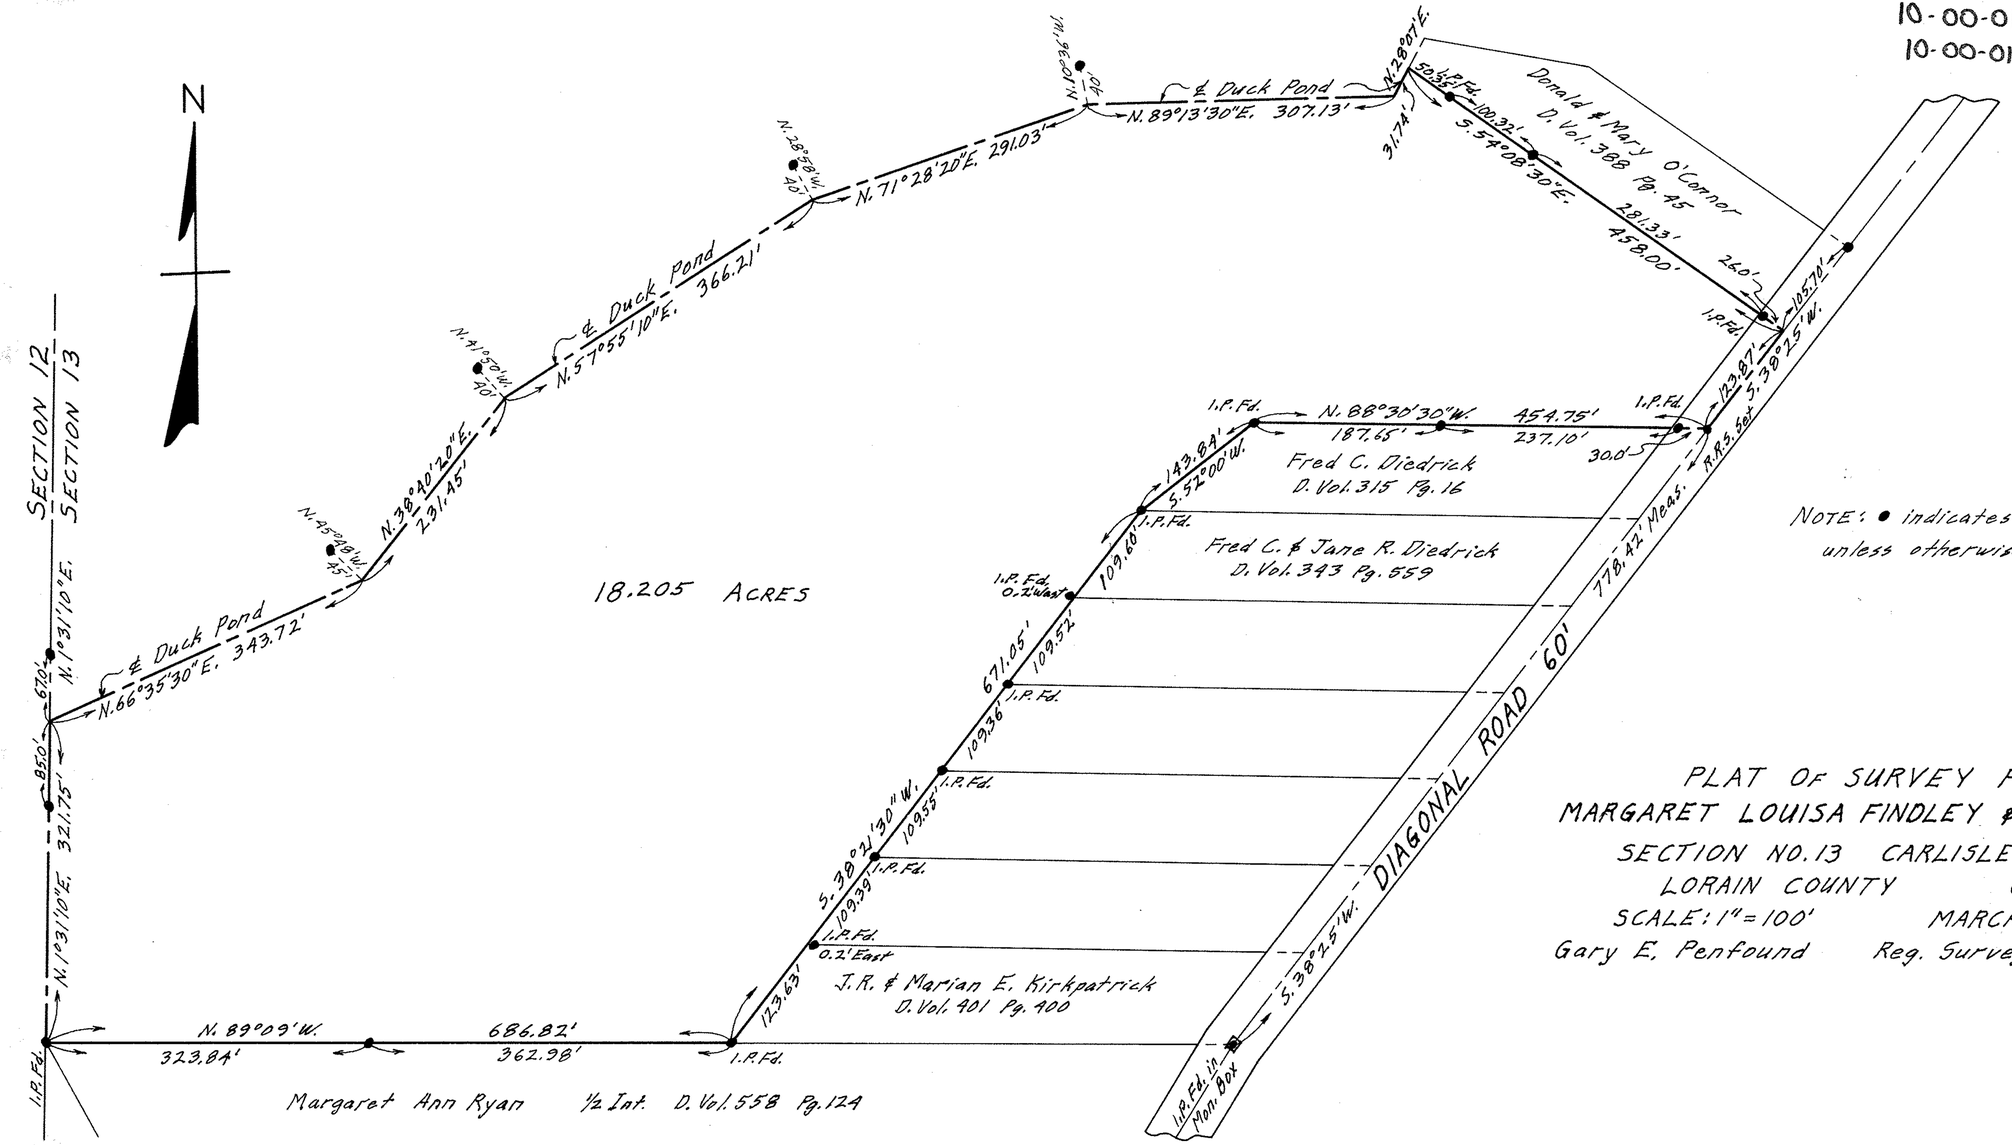

NOTE: ● indicates iron pin set unless otherwise designated.

PLAT OF SURVEY FOR
MARGARET LOUISA FINDLEY & O. R. FINDLEY
SECTION NO. 13 CARLISLE TOWNSHIP
LORAIN COUNTY OHIO
SCALE: 1" = 100' MARCH 1968
Gary E. Penfound Reg. Surveyor No. 4457

10-00-013