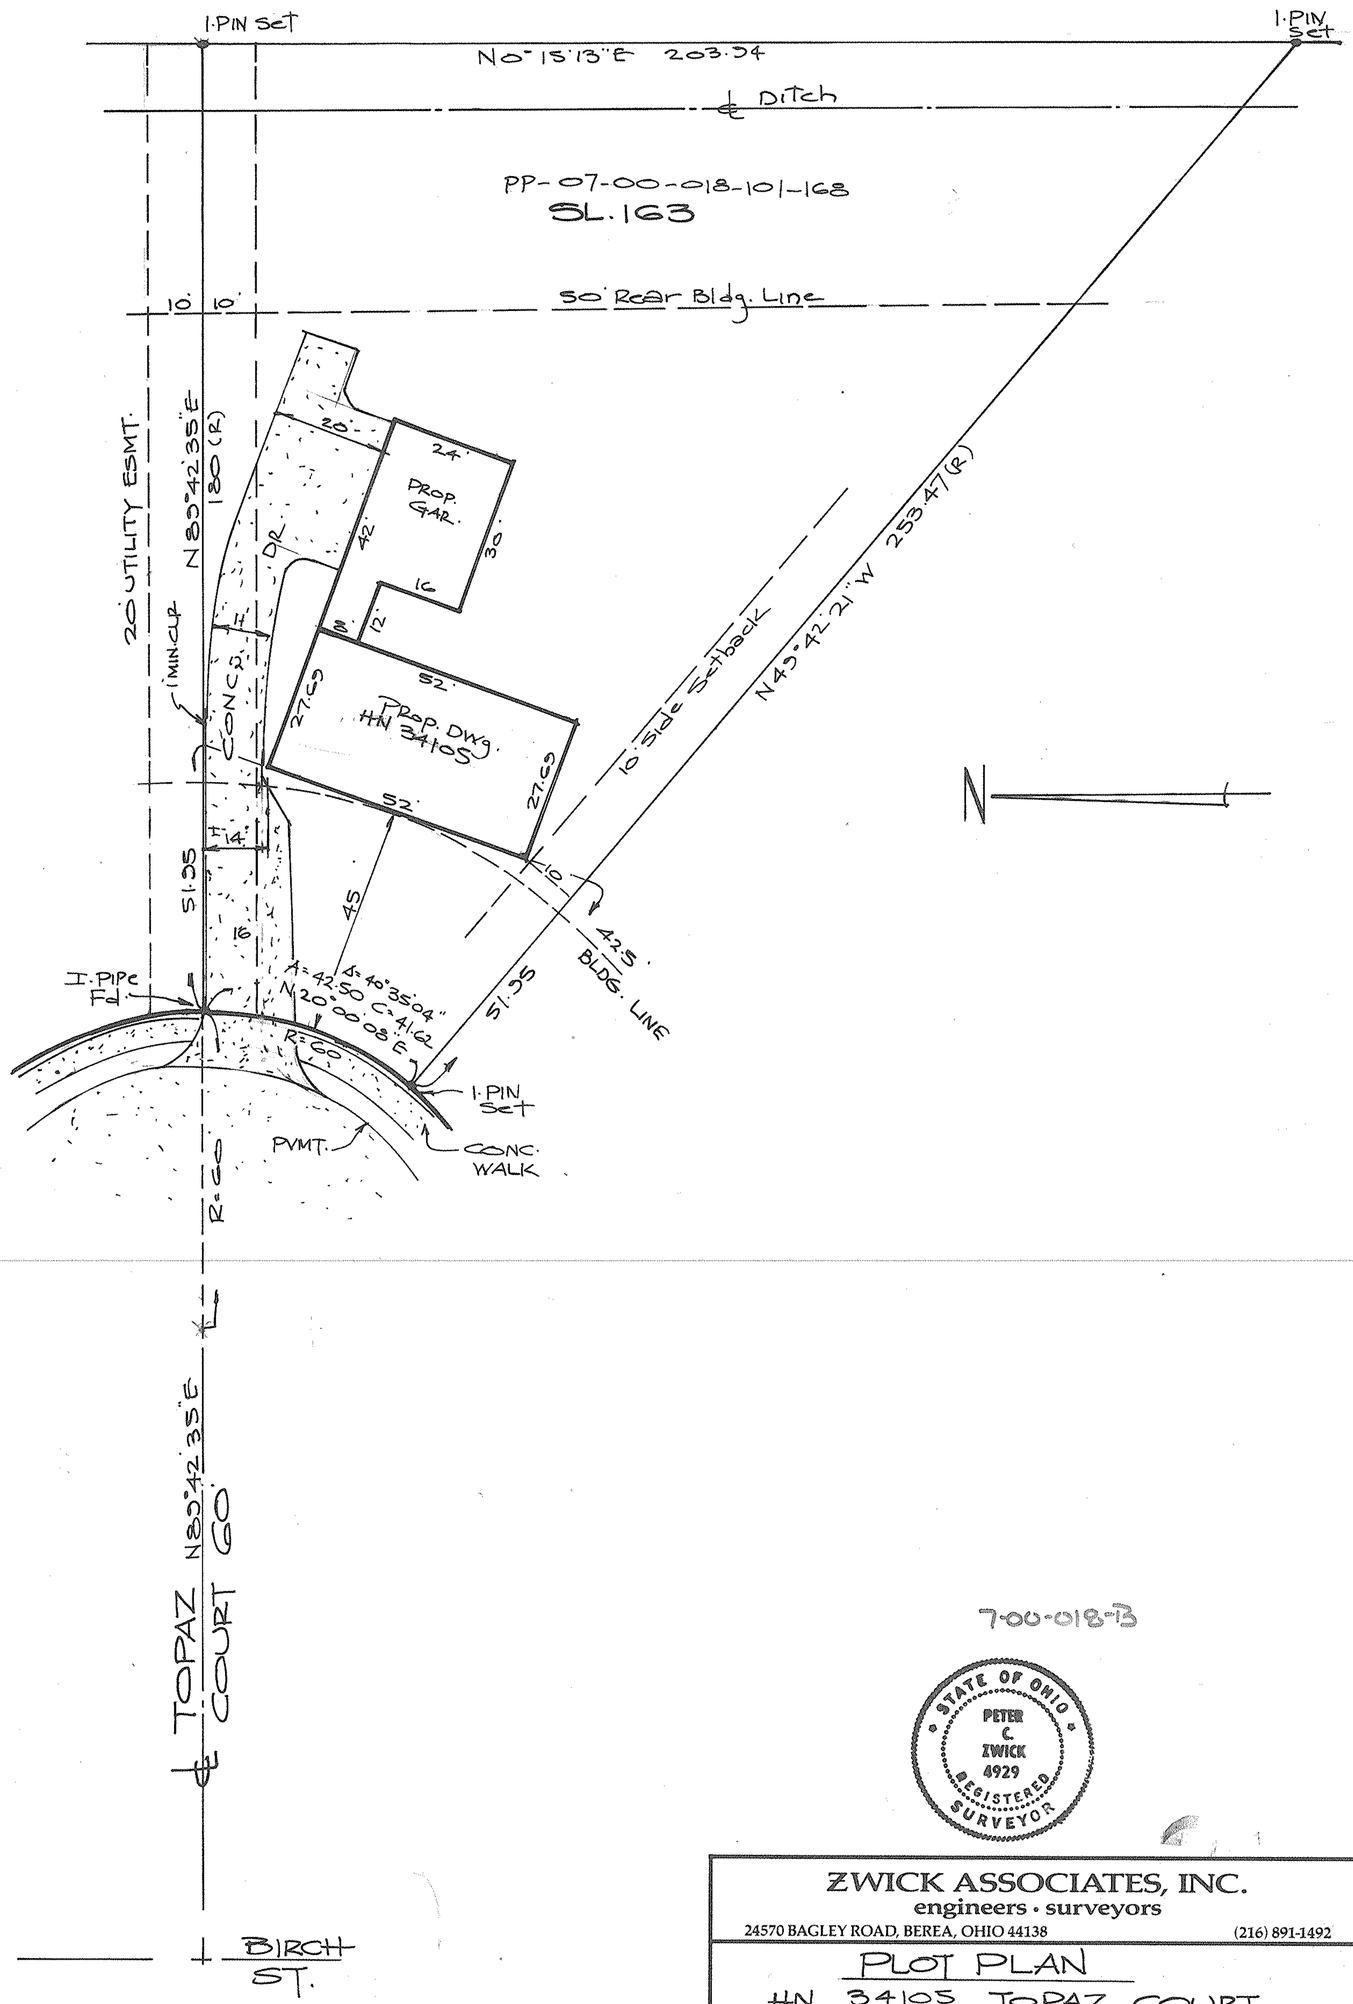

7-00-018-73

STATE OF OHIO
PETER C. ZWICK 4929
REGISTERED SURVEYOR

ZWICK ASSOCIATES, INC.
engineers · surveyors
24570 BAGLEY ROAD, BEREA, OHIO 44138 (216) 891-1492

PLOT PLAN

HN 34105 TOPAZ COURT
NORTH RIDGEVILLE, OHIO
FOR
RHEMA DEV. CORP.
6030 CREEKSIDE LANE
N. RIDGEVILLE, OHIO

DESIGNED	DRAWN	CHECKED
	P.C.Z.	
DATE 8/18/00	REVISED	SCALE 1" = 20'