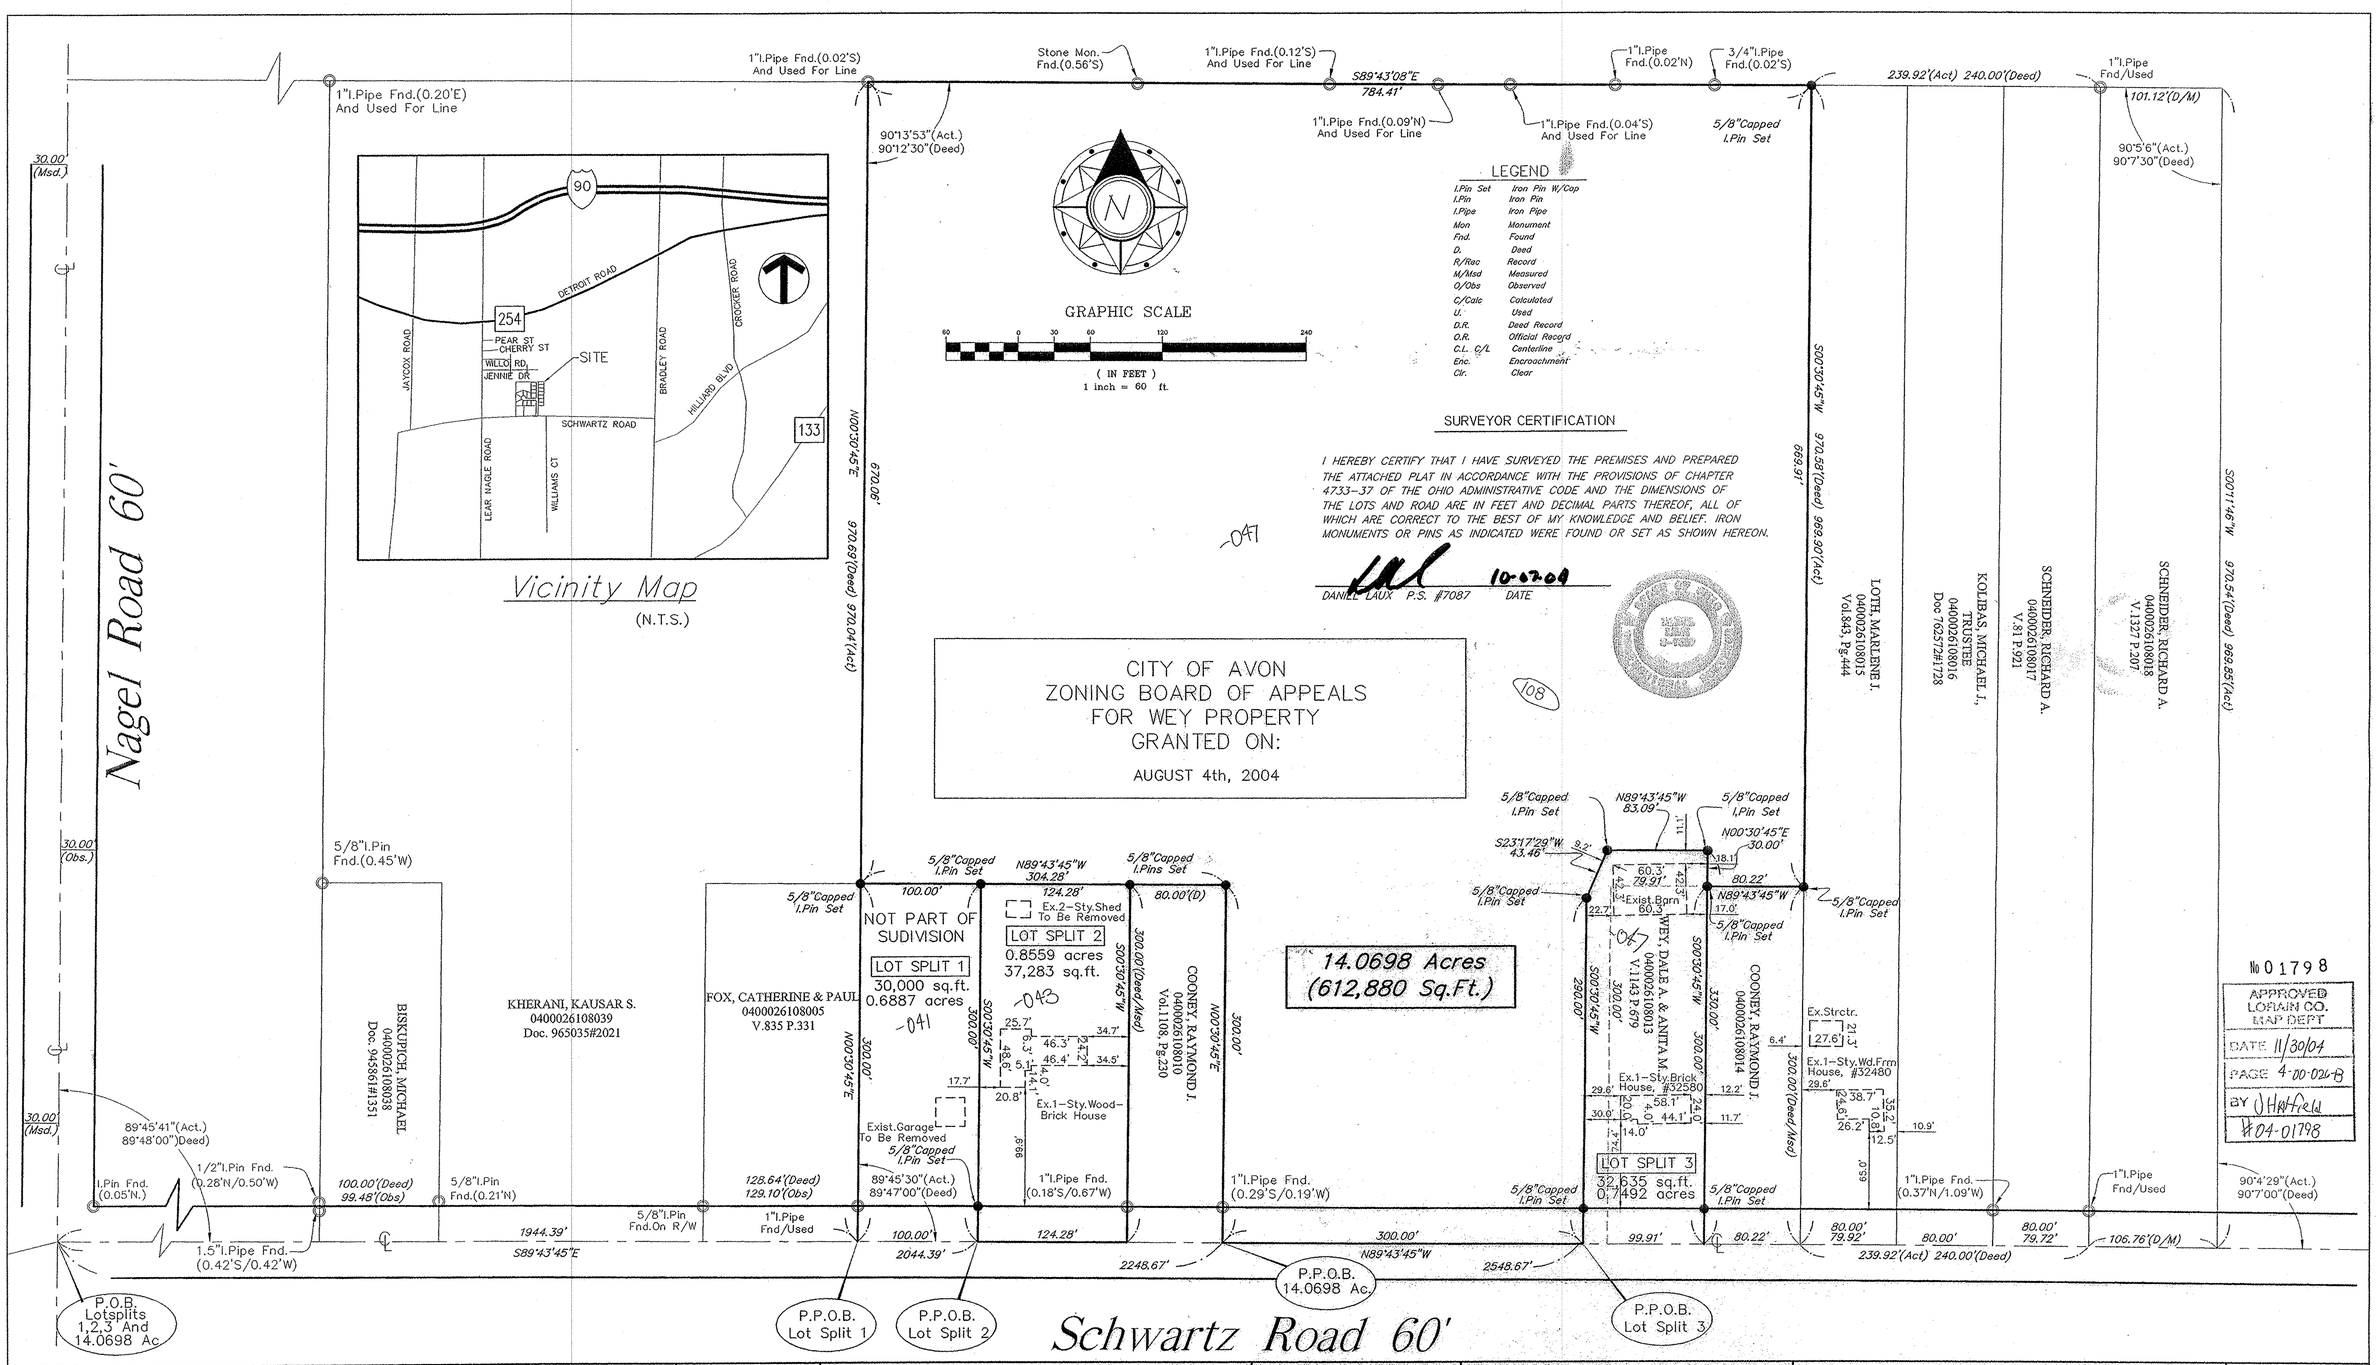

REV. No.		DATE	BY	CH'K'D

DATE: 8-11-04
SCALE: HOR. 1"=60'
VERT.
FILENAME: lotsplit.dwg
TAB:
DRAWN: G.S.V.
CREW CHIEF:

Lands Shown Are Known As Being Part Of Original Avon Township Lot No. 26, Situated Now In The City Of Avon, County Of Lorain, State Of Ohio.

POLARIS ENGINEERING & SURVEYING, INC.
34600 CHARDON ROAD - SUITE D
WILLOUGHBY HILLS, OHIO 44094
(440) 944-4433 (440) 944-3722 (Fax)
www.polaris-es.com

Plat Of Lot Split And Consolidation

CONTRACT No. 03516

SHEET	OF
1	1