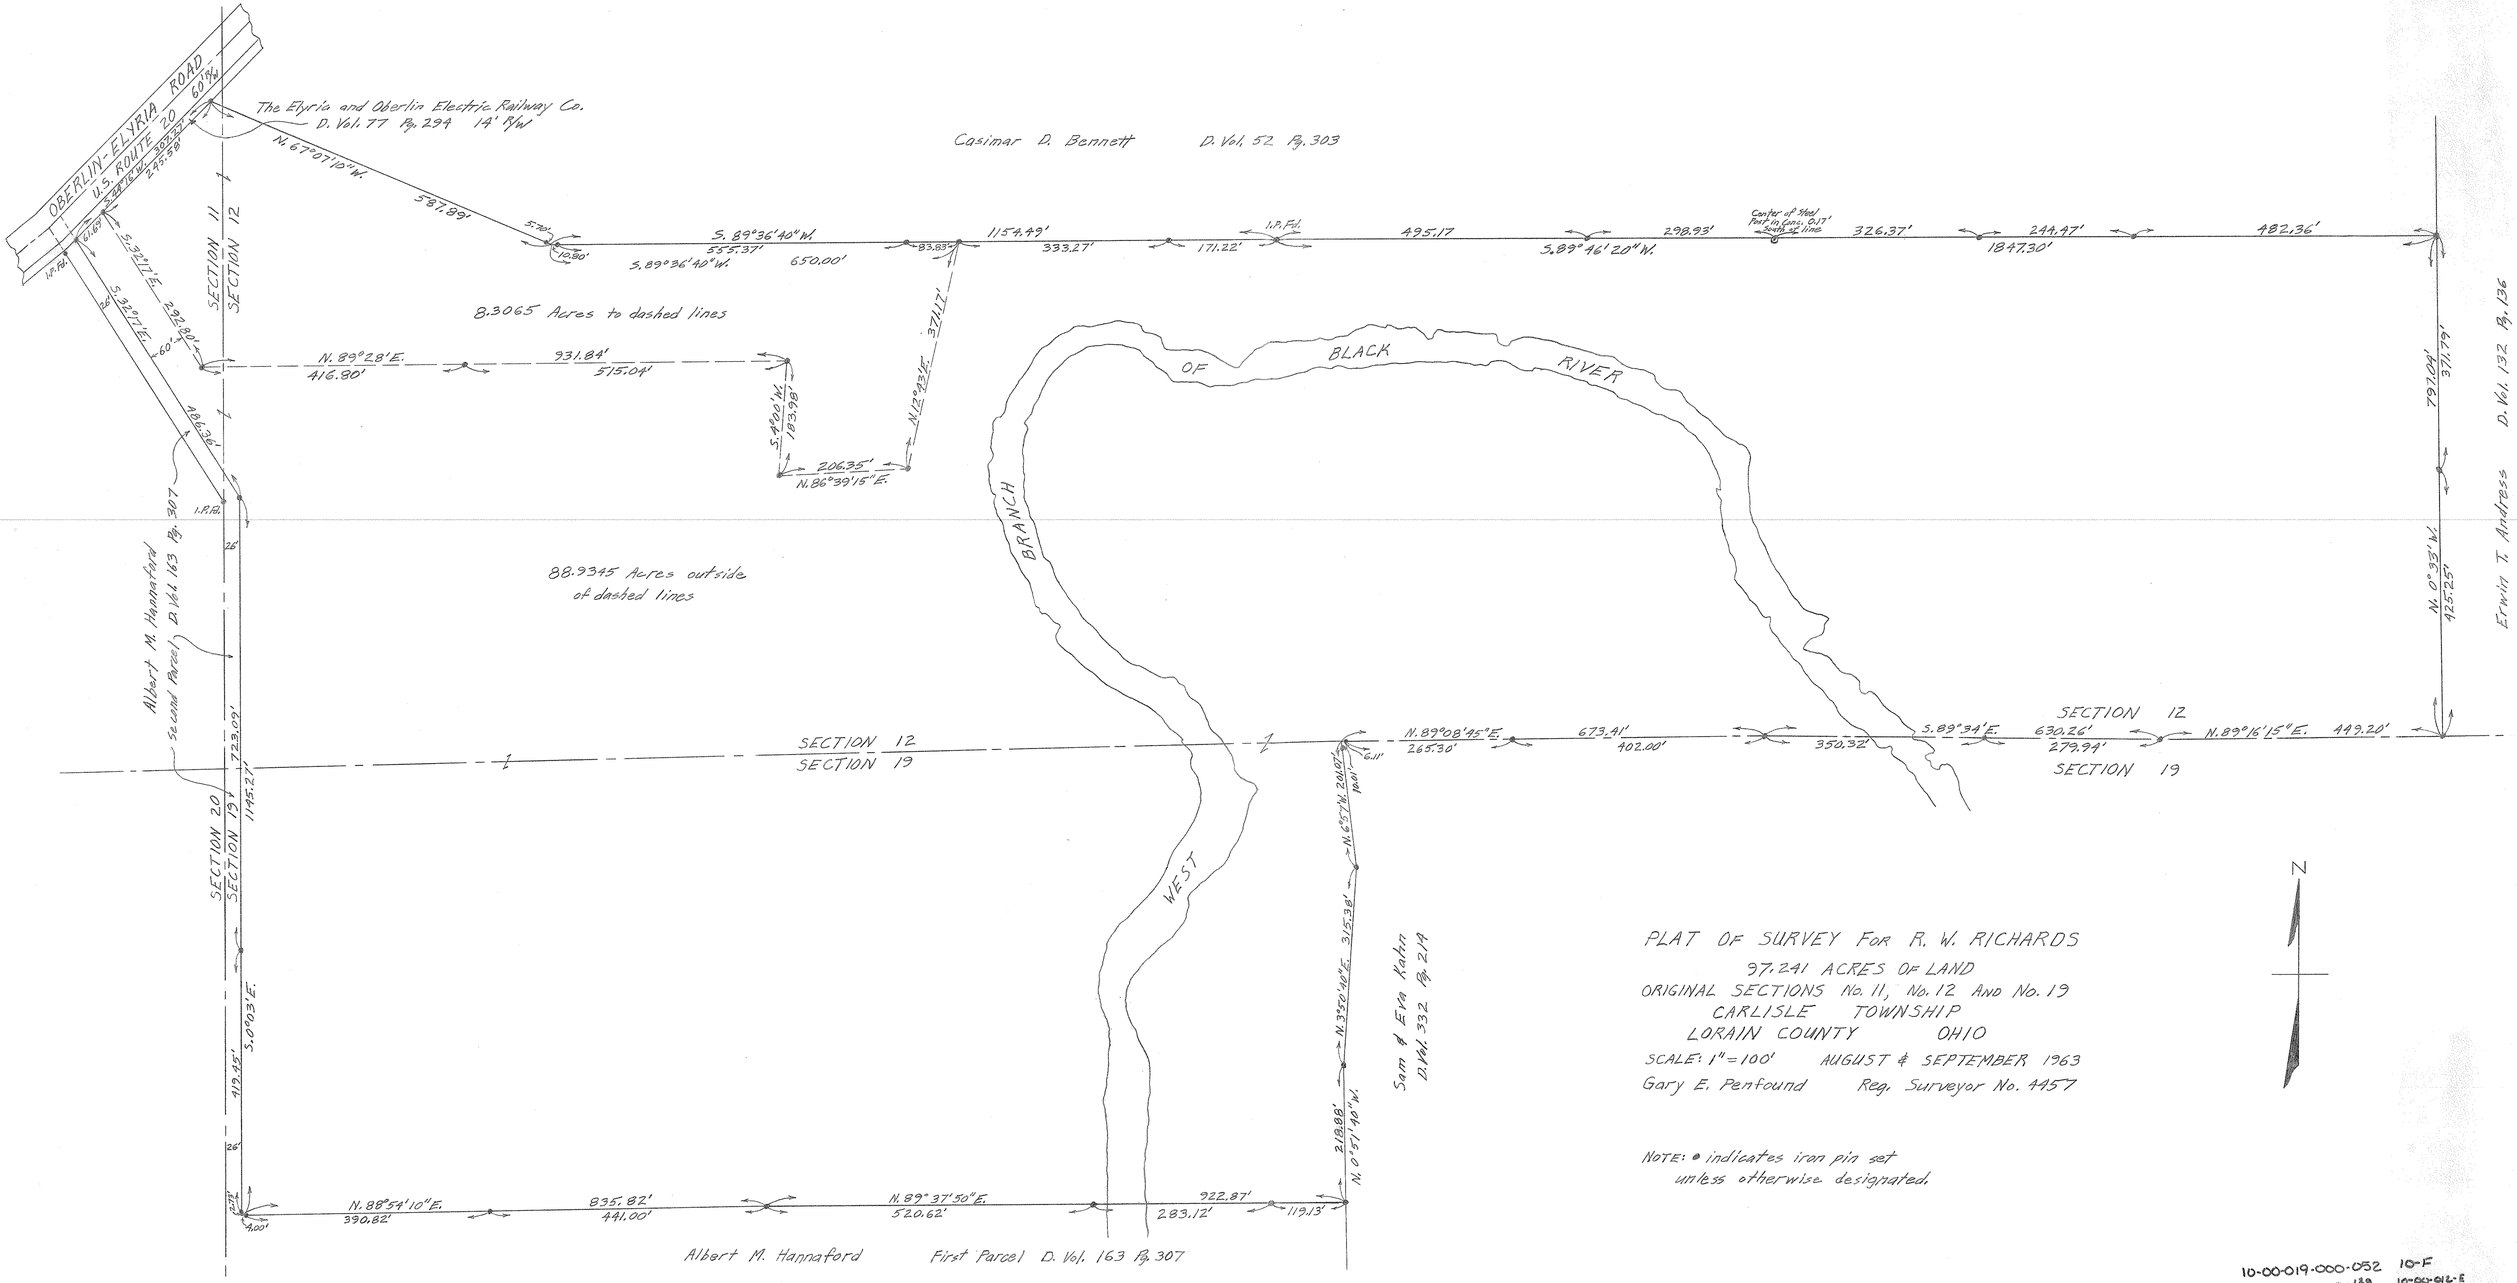

PLAT OF SURVEY FOR R. W. RICHARDS

97.241 ACRES OF LAND

ORIGINAL SECTIONS No. 11, No. 12 AND No. 19

CARLISLE TOWNSHIP

LORAIN COUNTY OHIO

SCALE: 1" = 100' AUGUST & SEPTEMBER 1963

Gary E. Penfound Reg. Surveyor No. 4457

NOTE: ● indicates iron pin set unless otherwise designated.

10-00-019-000-052 10-F
10-00-012-000-139 10-00-012-E