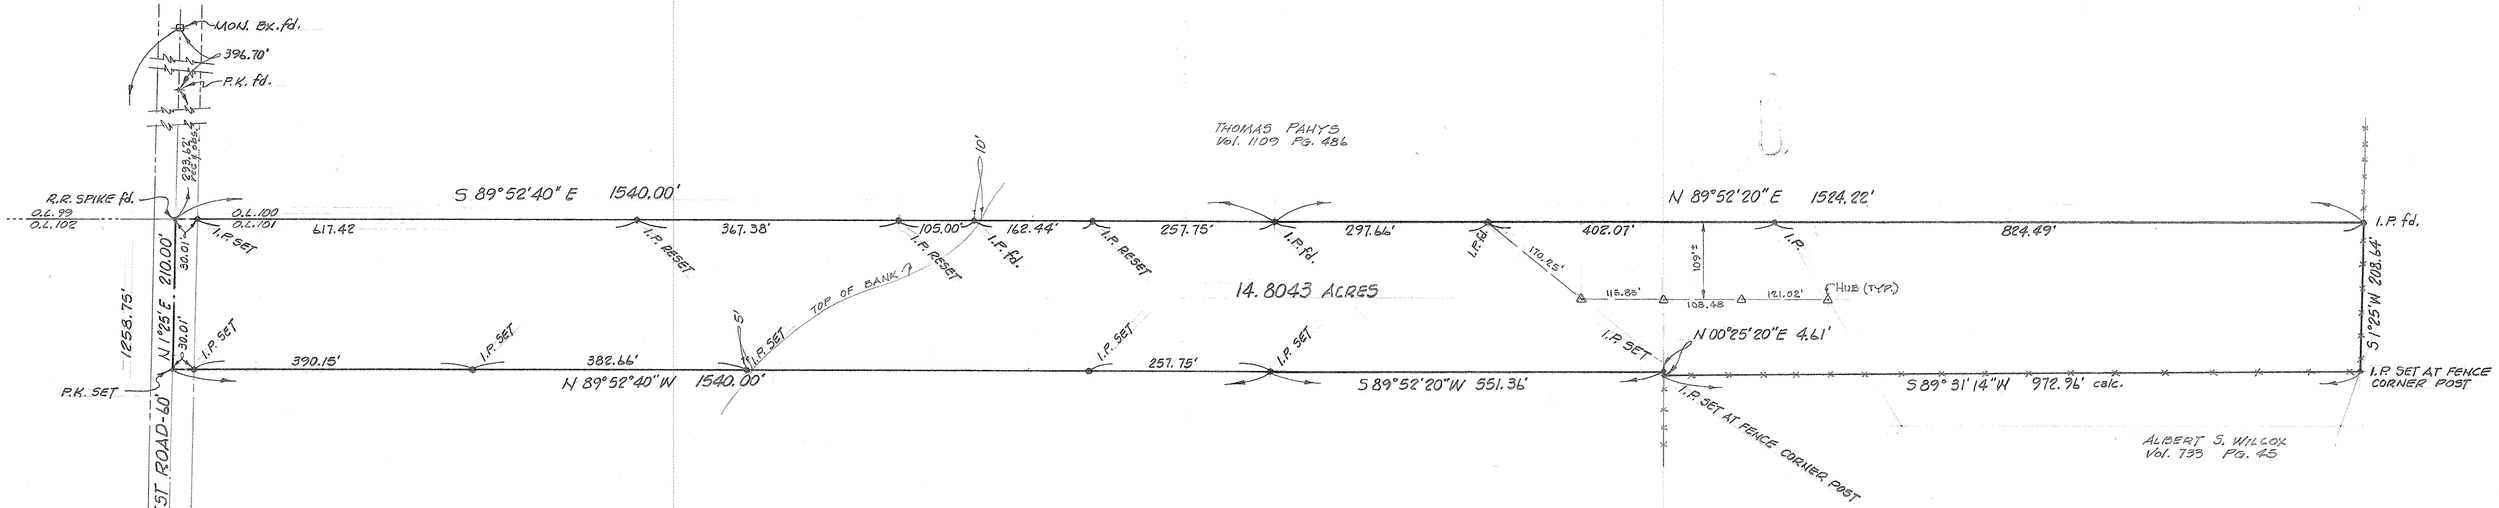

MAP of SURVEY and PROPOSED PARCEL SPLIT

PREPARED FOR LEONARD FORTHOFER & ANDREW BIGDA

PART of ORIGINAL PITTSFIELD TOWNSHIP LOT No. 101
TOWNSHIP of PITTSFIELD, LORAIN COUNTY, OHIO

McGLINCHY and ASSOCIATES
PROFESSIONAL ENGINEER and SURVEYORS
ELYRIA OHIO
NOVEMBER, 1978 #784439

14-00-101-000-003 14-H