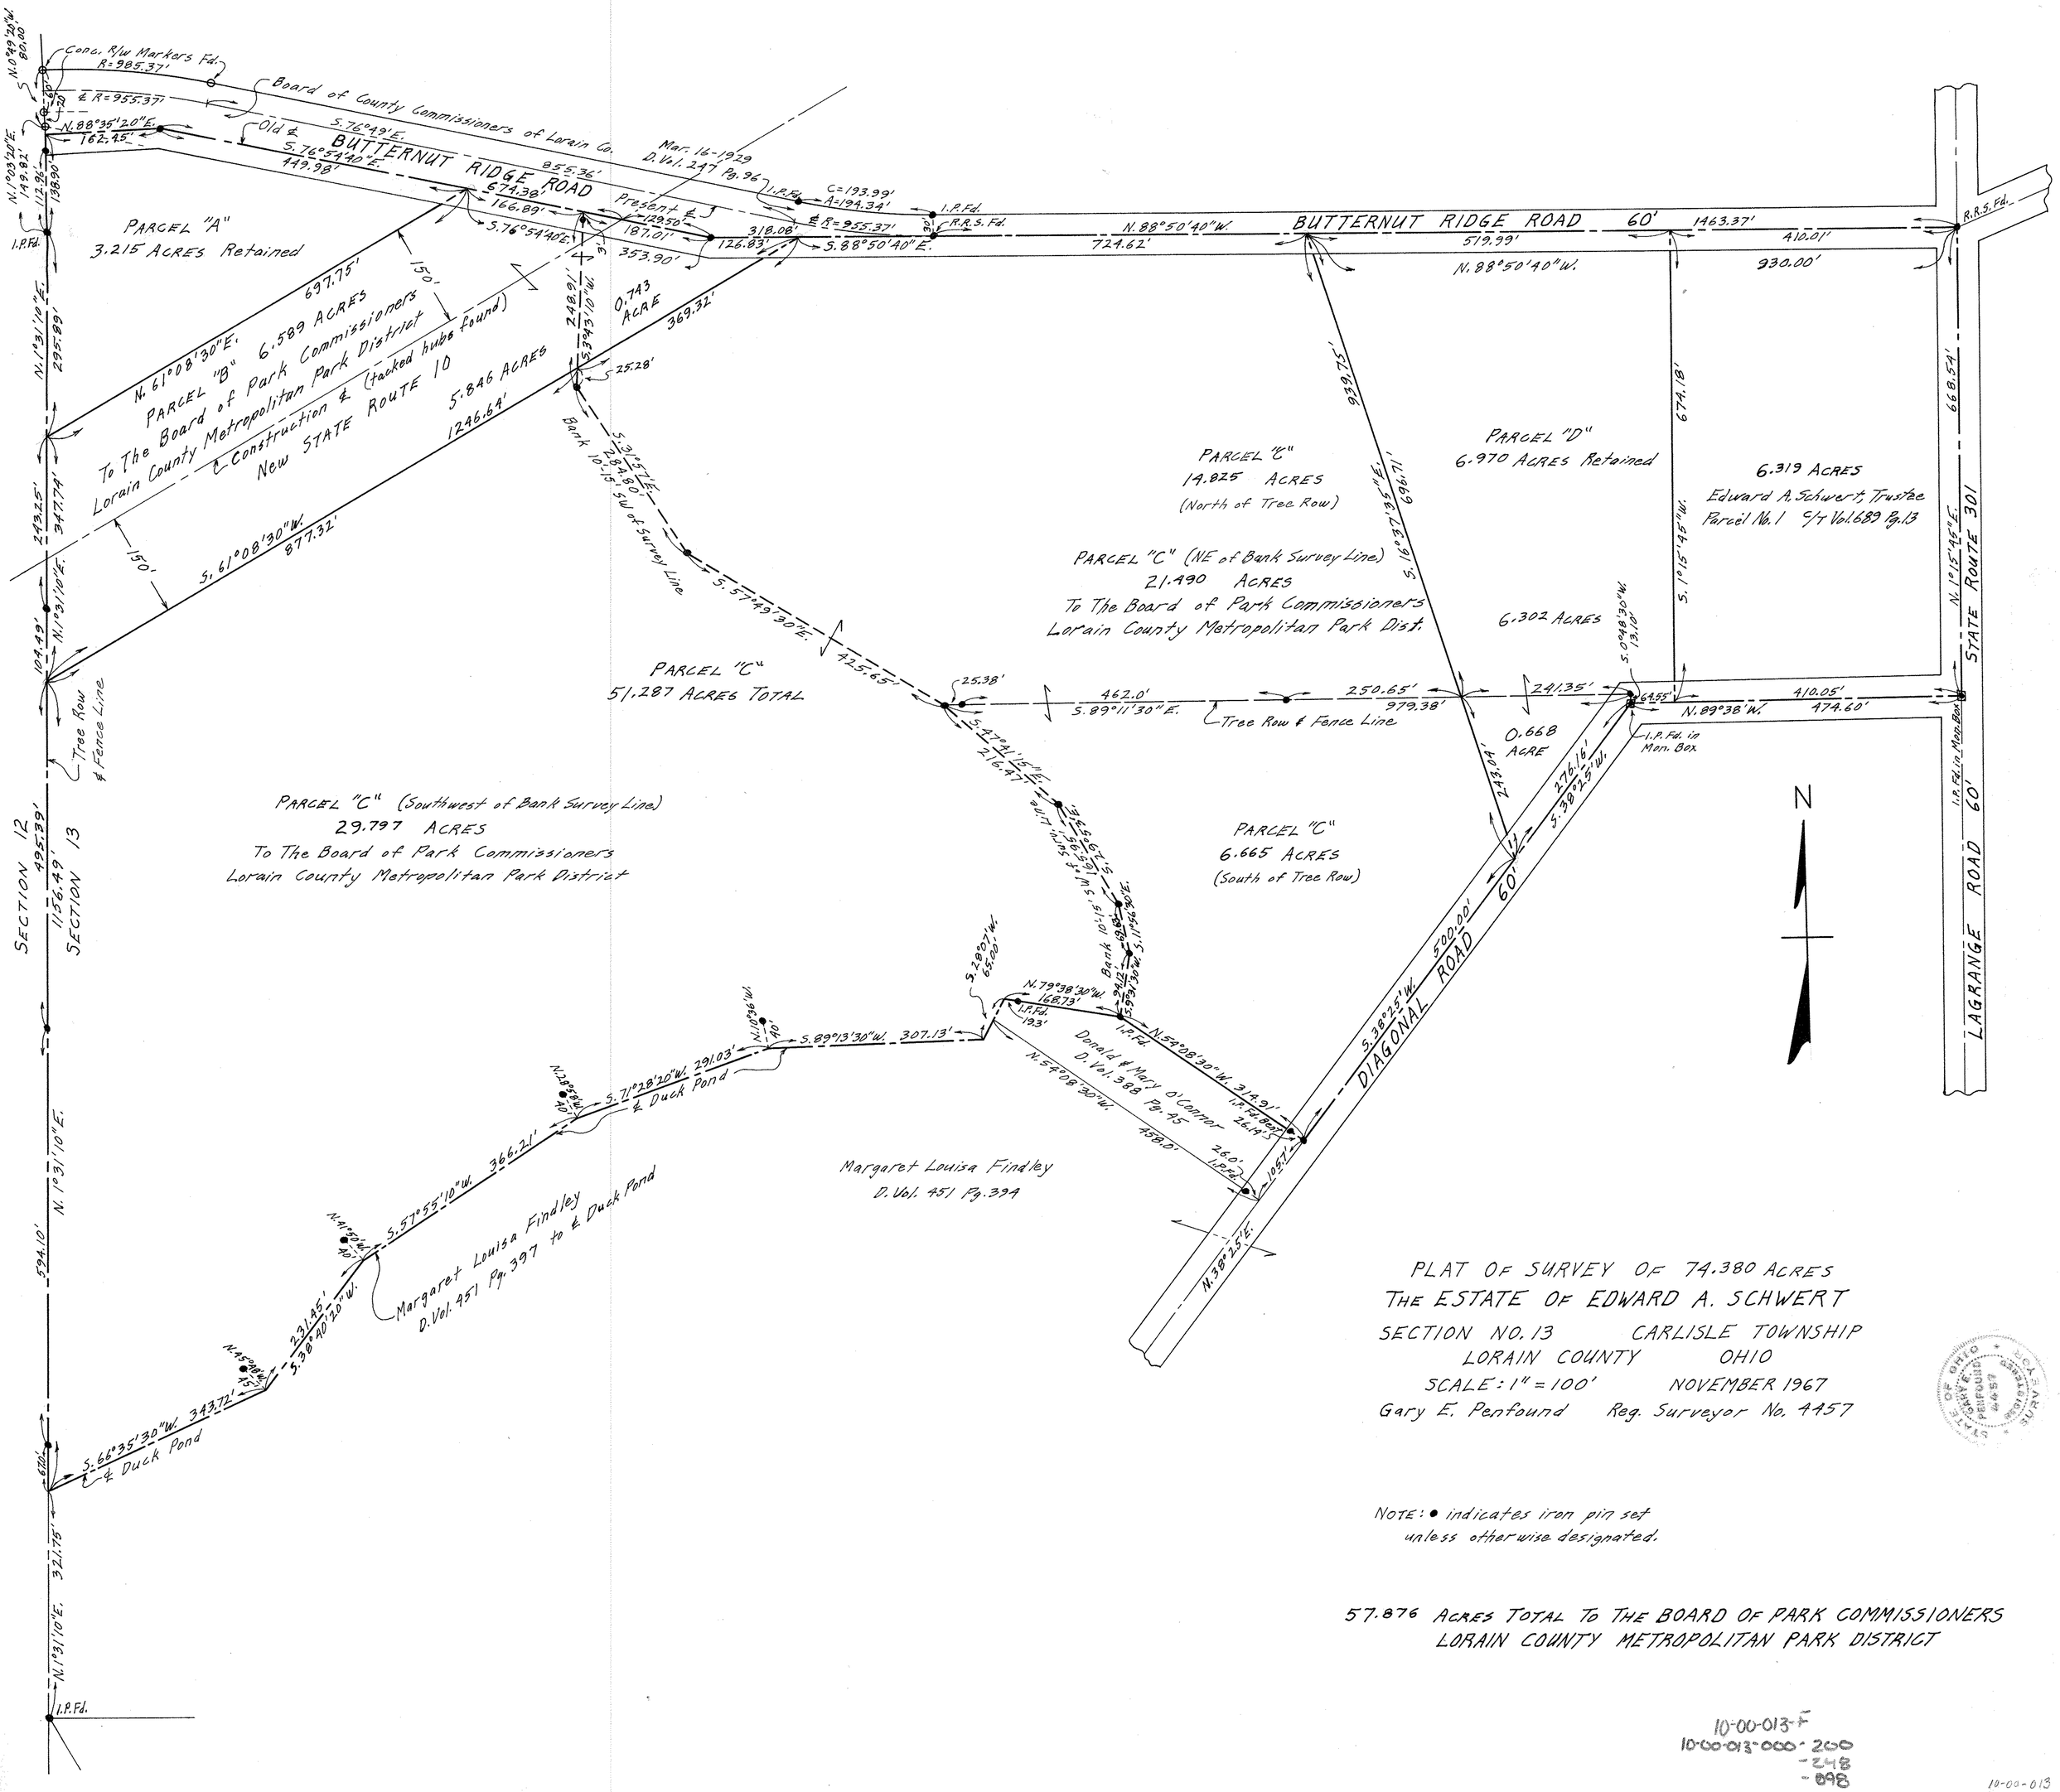

PLAT OF SURVEY OF 74.380 ACRES
THE ESTATE OF EDWARD A. SCHWERT
SECTION NO. 13 CARLISLE TOWNSHIP
LORAIN COUNTY OHIO
SCALE: 1" = 100' NOVEMBER 1967
Gary E. Penfound Reg. Surveyor No. 4457

NOTE: ● indicates iron pin set unless otherwise designated.

57.876 ACRES TOTAL TO THE BOARD OF PARK COMMISSIONERS
LORAIN COUNTY METROPOLITAN PARK DISTRICT

10-00-013-F
10-00-013-000-200
-248
-098

10-00-013