NOTES:
ALL STATIONS AND OFFSETS GIVEN ARE IN REFERENCE TO CENTERLINE OF RIGHT OF WAY S.R. 611.

EXISTING RIGHT OF WAY WIDTHS AND LOCATIONS WERE DETERMINED USING:

1) W.P.A. STATE WIDE HIGHWAY PROJECTS
   STATE WIDE OFFICIAL PROJECT OP-665-42-1-119
   S.H. 827 SEC. LORAIN PT. & SHEFFIELD PT. S.R. 611
2) O.D.O.T. R/W PLAN
   COLORADO AVENUE S.R. 611
3) LORAIN COUNTY TAX MAPS
4) STREET DEDICATION PLATS

LORAIN COUNTY
CITY OF LORAIN
ORIGINAL LOTS 57 AND 58
TOWNSHIP 7 NORTH, RANGE 18 WEST

MONUMENT LEGEND
- MONUMENT BOX FOUND
- CONCRETE MONUMENT FOUND
- STONE FOUND
- I.P.F.O IRON PIN FOUND/NO I.D. CAP
- P.K. FD○ P.K. NAIL FOUND
- MAG SPIKE SET
- (3/4" DIA. X 30" LONG) IRON BAR SET WITH A 1-1/2" DIA. ALUMINUM CAP MARKED "ODOT R/W RLS 5783"

STRUCTURE KEY
- RESIDENTIAL
- COMMERCIAL

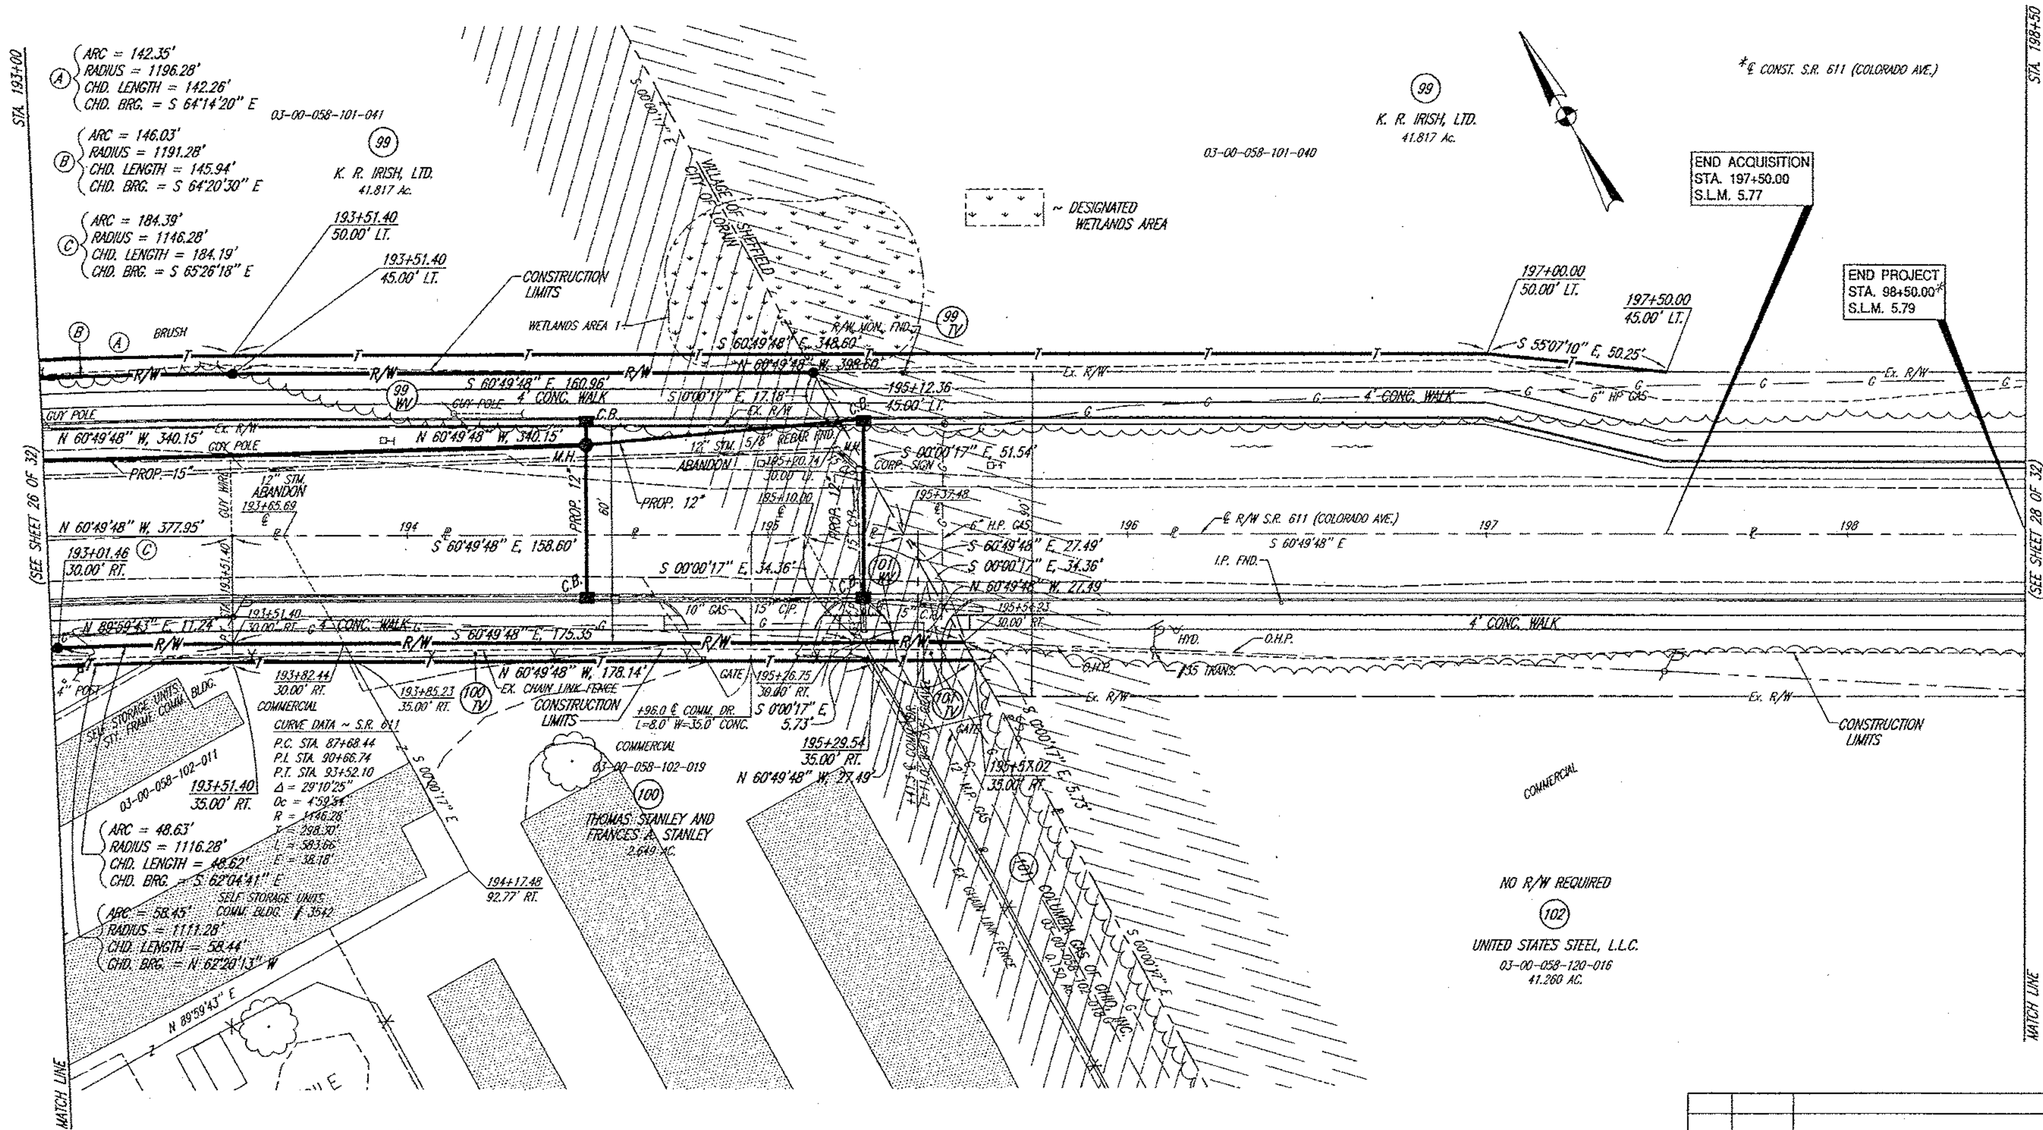

REV.	DATE	DESCRIPTION
DATE OF COMPLETION		November 30, 2001

HORIZONTAL SCALE IN FEET
0 10 20 40

PID NO. 4062

R/W DESIGNER T.L.L.
R/W REVIEWER B.P.M.

RIGHT OF WAY DETAIL SHEET
S.R. 611 ~ STA. 193+00 TO STA. 198+50

LOR - 611 - 4.38

27 / 32

215 / 220

DRAFTED BY: K.E. McGARVEY & ASSOCIATES, INC. DATE: 11/28/01 ADB TITLE: RT-122 SHEET NAME: 611RWP14.dwg SCALE: 1" = 20'