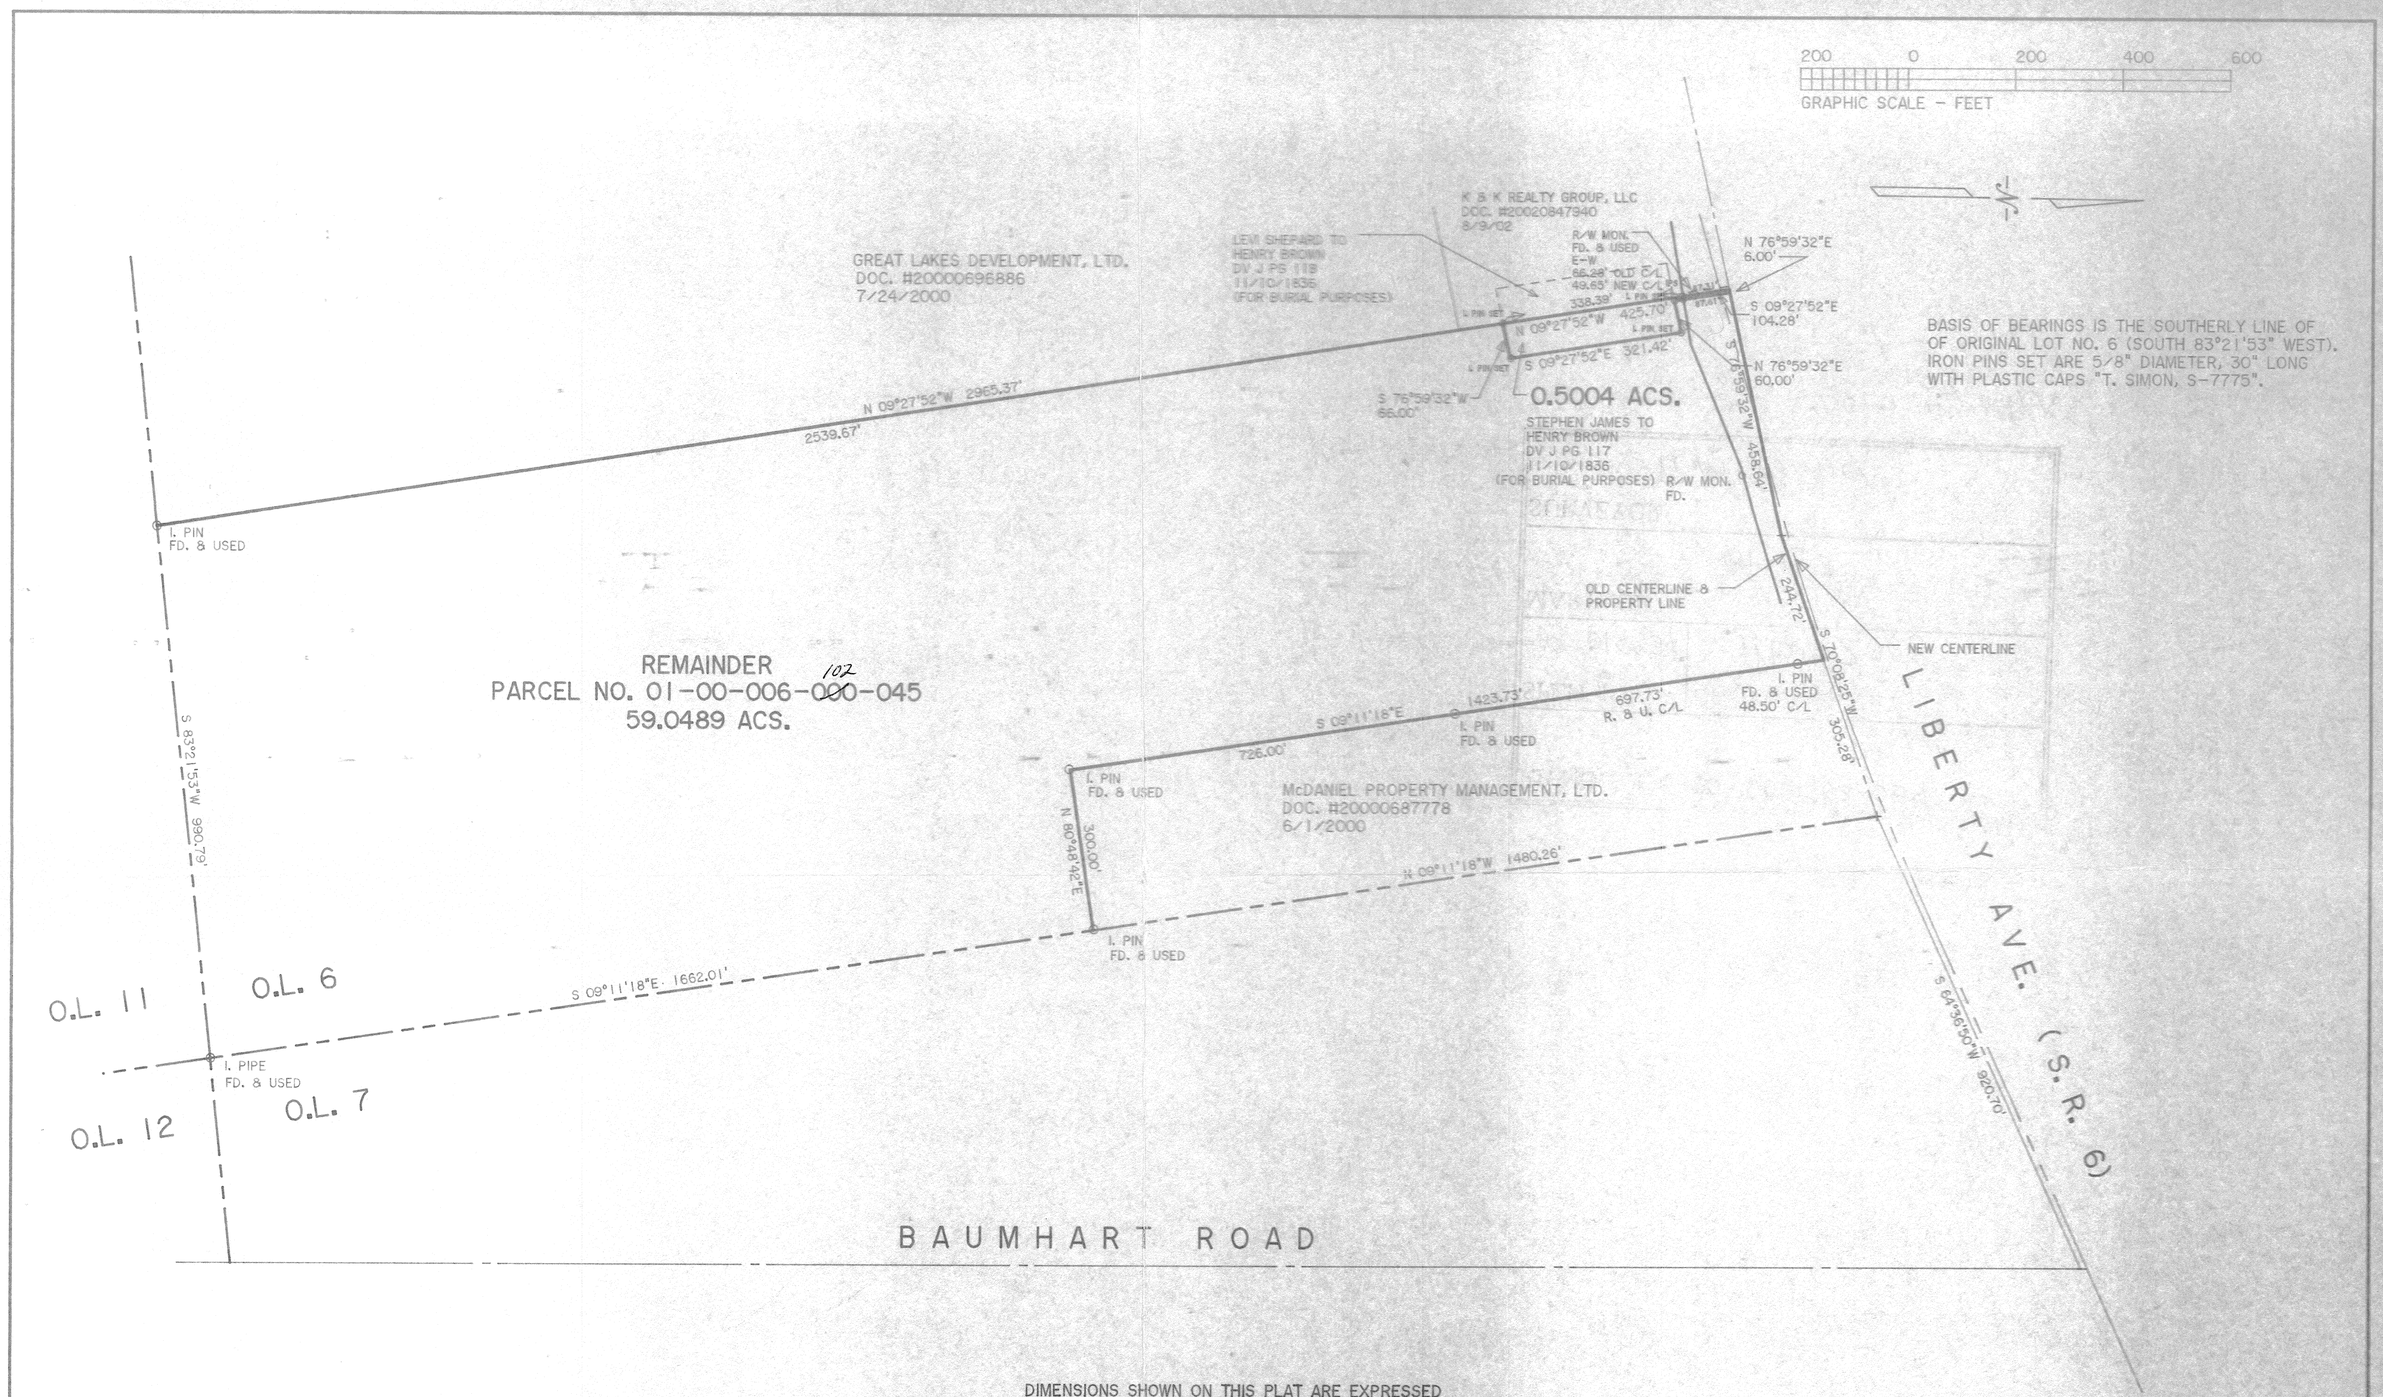

DIMENSIONS SHOWN ON THIS PLAT ARE EXPRESSED IN FEET AND DECIMAL PARTS THEREOF, ALL BEARINGS ARE TO AN ASSUMED MERIDIAN AND ARE USED TO INDICATE ANGLES ONLY. PERMANENT MONUMENTS WERE FOUND OR SET AT ALL POINTS INDICATED HEREON, ALL OF WHICH I CERTIFY TO BE CORRECT.

STATE OF OHIO
THOMAS A. SIMON
S-7775
REGISTERED PROFESSIONAL SURVEYOR

THOMAS A. SIMON
REG. PROFESSIONAL SURVEYOR
NO. S-7775

APPROVED
LORAIN CO.
MAP DEPT
DATE 10/1/09
PAGE 1-C
BY D. Holland
#09-01833-X

PLAT OF SURVEY FOR BROWNHELM HISTORICAL ASSOCIATION

BEING KNOWN AS PART OF ORIGINAL
BROWNHELM TOWNSHIP LOT NO. 6
CITY OF VERMILION COUNTY OF LORAIN
STATE OF OHIO

MAY, 2008 SCALE: 1" = 200'

THOMAS SIMON & ASSOCIATES, INC.
PROFESSIONAL LAND SURVEYORS
150 SOUTH OLIVE STREET
ELYRIA, OHIO 44035
(440) 327-2925
FAX 327-2964

JOB NO. 2008-019