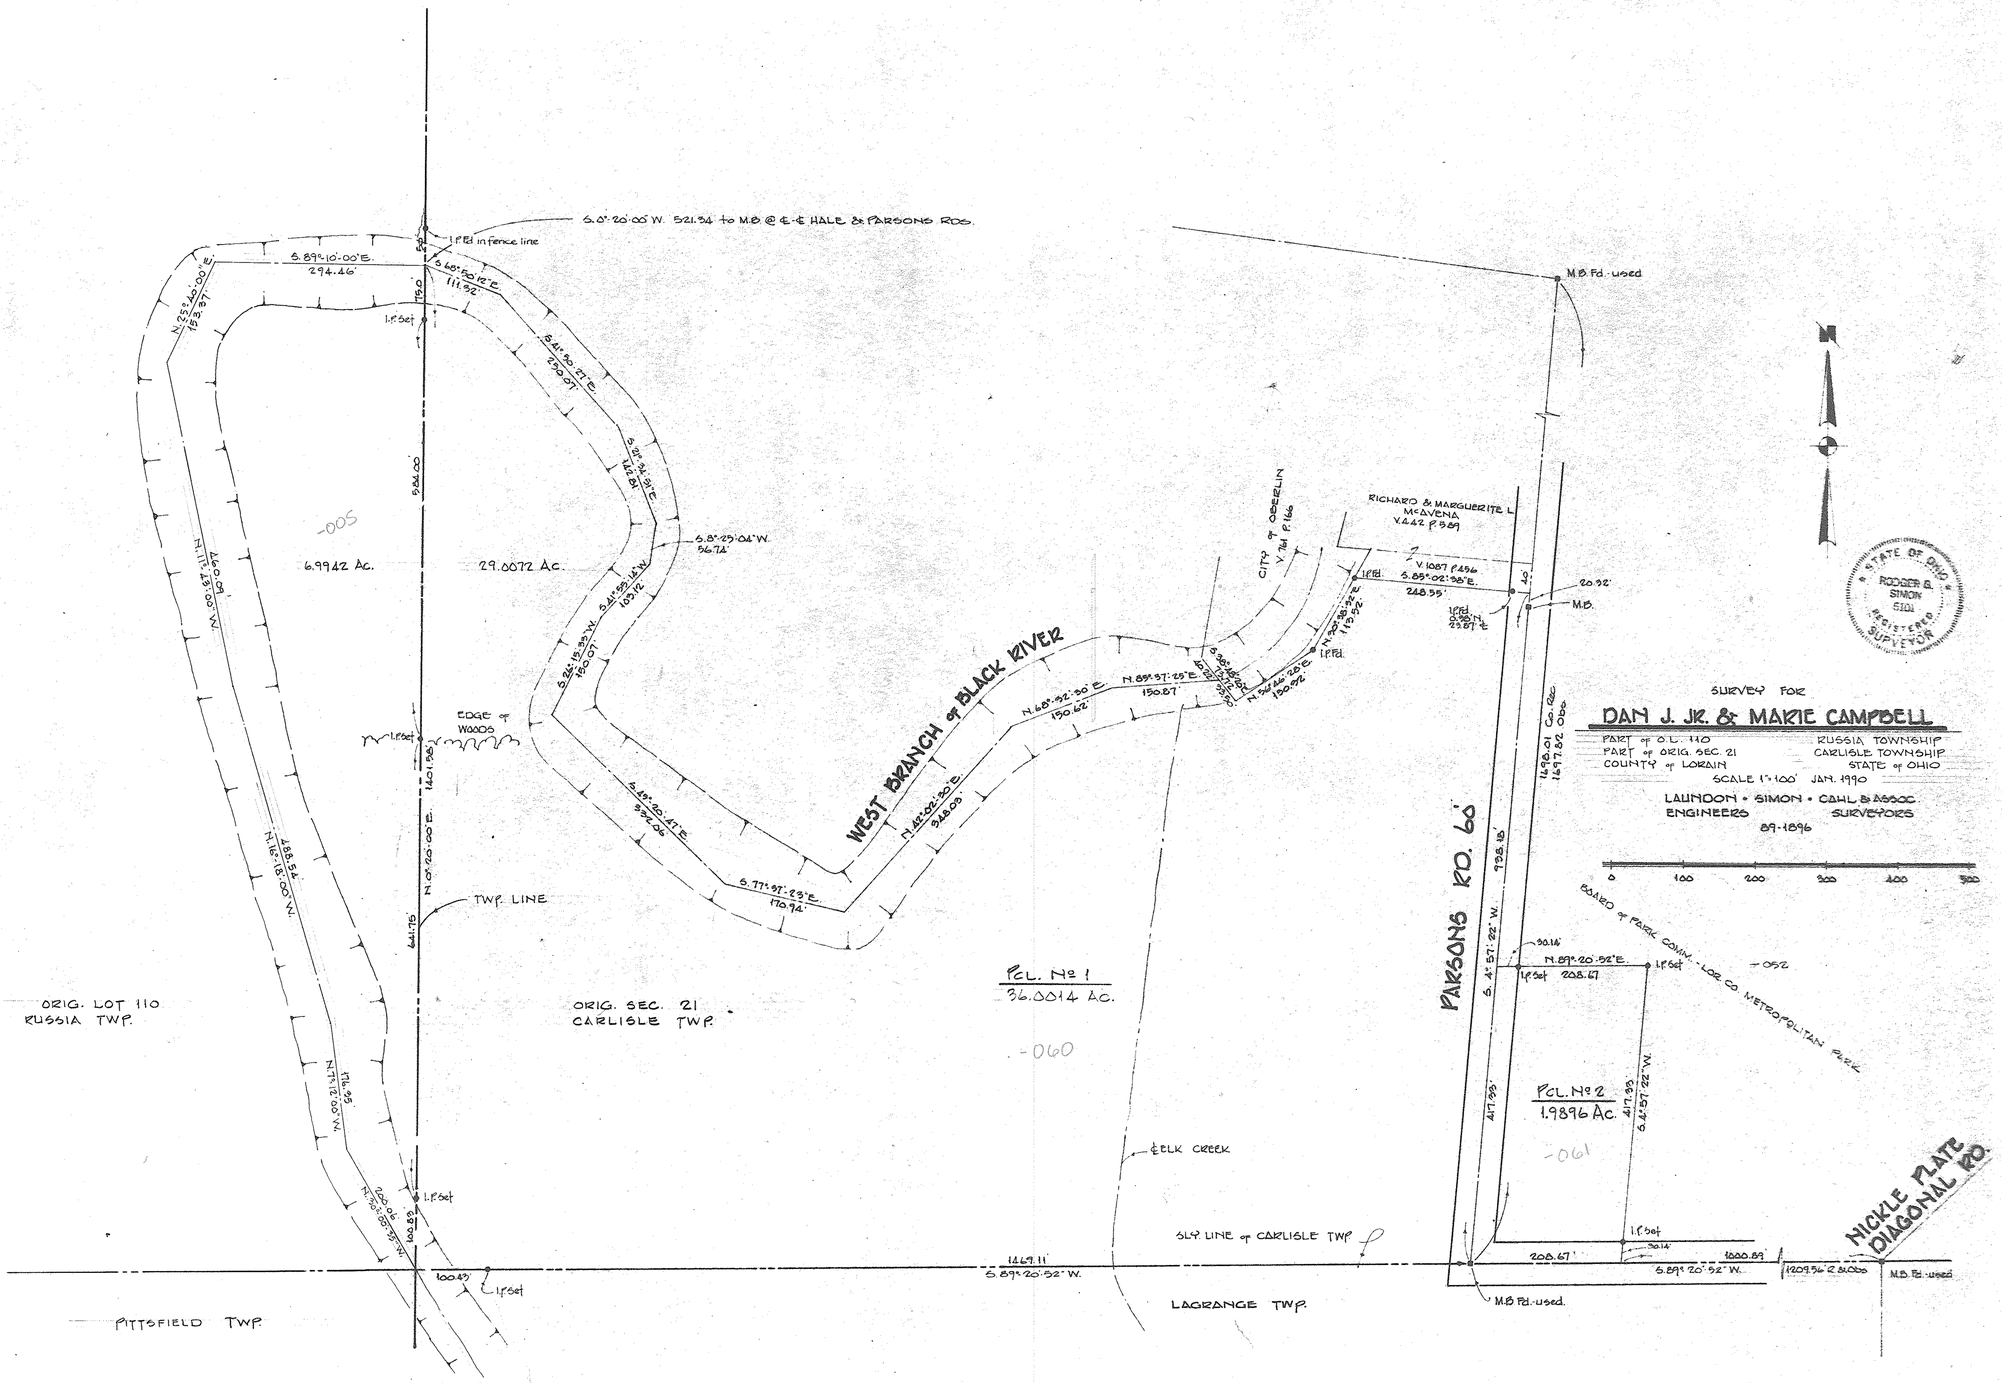

SURVEY FOR

DAN J. JR. & MARIE CAMPBELL

PART of O.L. 110 — RUSSIA TOWNSHIP
PART of ORIG. SEC. 21 — CARLISLE TOWNSHIP
COUNTY of LORAIN — STATE of OHIO

SCALE 1" = 100' JAN. 1990

LAUNDON • SIMON • CAHL & ASSOC.
ENGINEERS — SURVEYORS
89-1896

244

10-00-021-000-061
-060
10-E
09-00-110-000-005