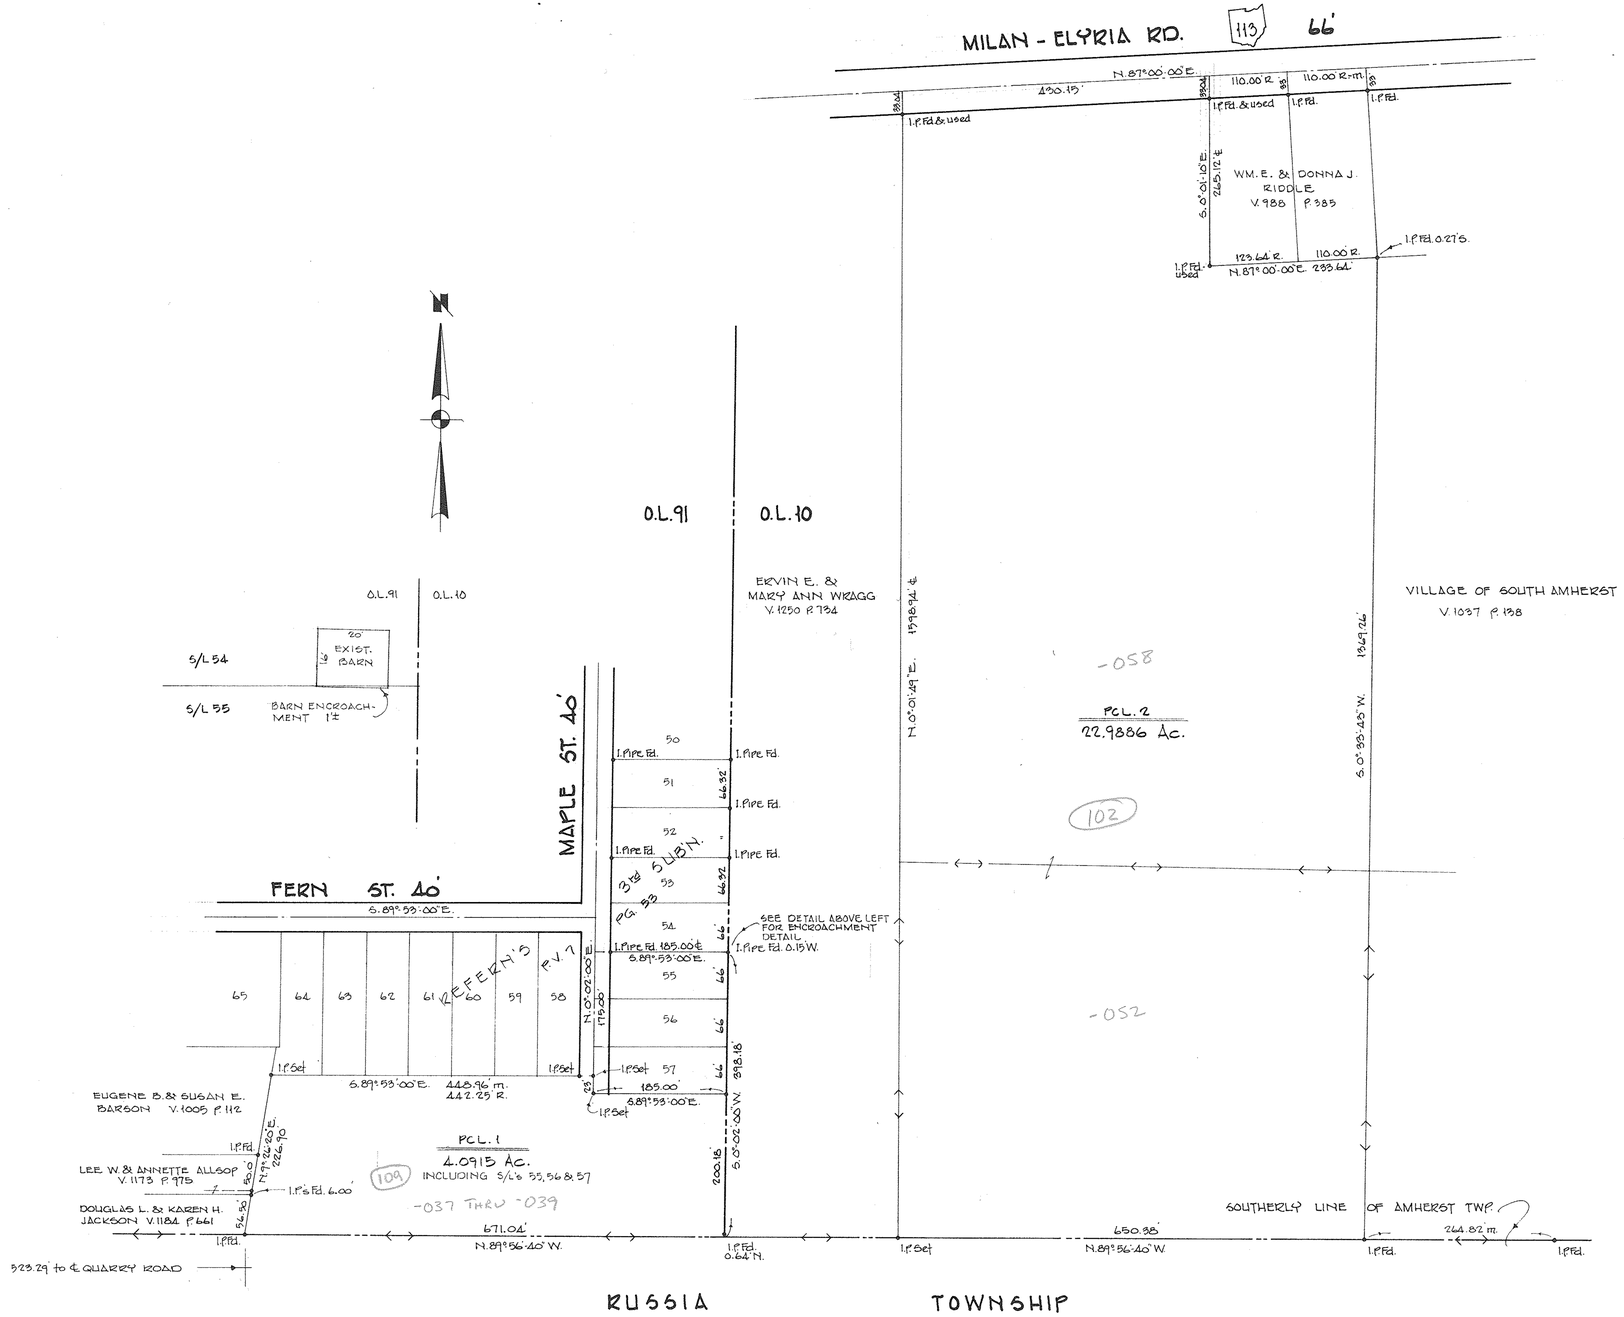

SURVEY FOR

ALEXANDER PAUKST ET AL

S/L's 55, 56 & 57 IN KEOFERN'S 3RD SUBDIVISION P.V.7 P.53

PART OF O.L.'s 10 & 91 TOWNSHIP OF AMHERST

PART OF THE VILLAGE OF S. AMHERST COUNTY OF LORAIN

STATE OF OHIO

SCALE 1"=100' MARCH, 1990

LAUNDON • SIMON • CAHL & ASSOC.
ENGINEERS SURVEYORS

JOB Nº 90-1914

05-00-091-109-037, -038, -039
05-00-010-102-052, -058

05-00-091 C
05-00-010-A

247