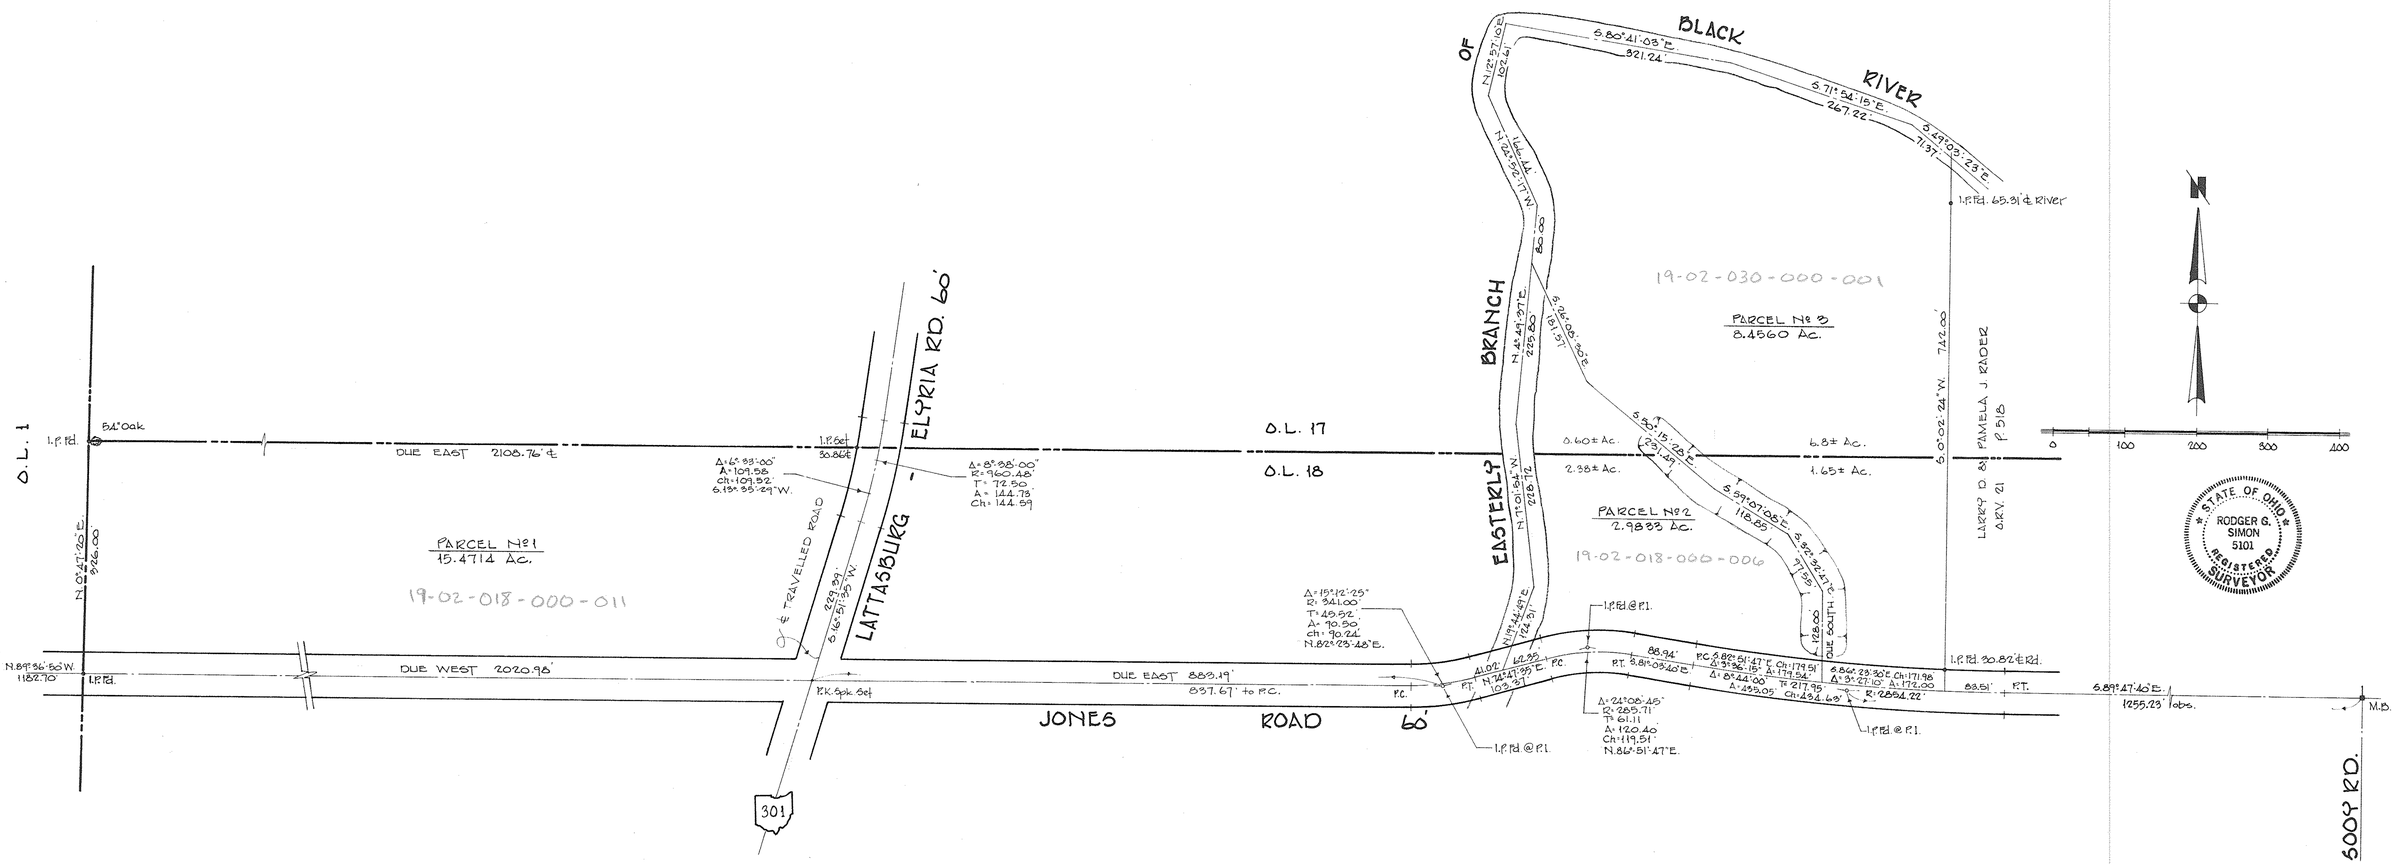

SURVEY FOR

ESTATE of MURICE F. ZIMMERMAN

PART of O.L.'s 17 & 18 IN SEC. 2 of PENFIELD TOWNSHIP
COUNTY of LORAIN STATE of OHIO
SCALE 1"=100' JULY, 1990
LAUNDON • SIMON • CAHL & ASSOC.
ENGINEERS SURVEYORS
106 MIDDLE AVE. ELYRIA, O. 44035

19-02-018-000-006 -011 } 19-F
19-02-030-000-001 - 19-G

90-1947

7871

253