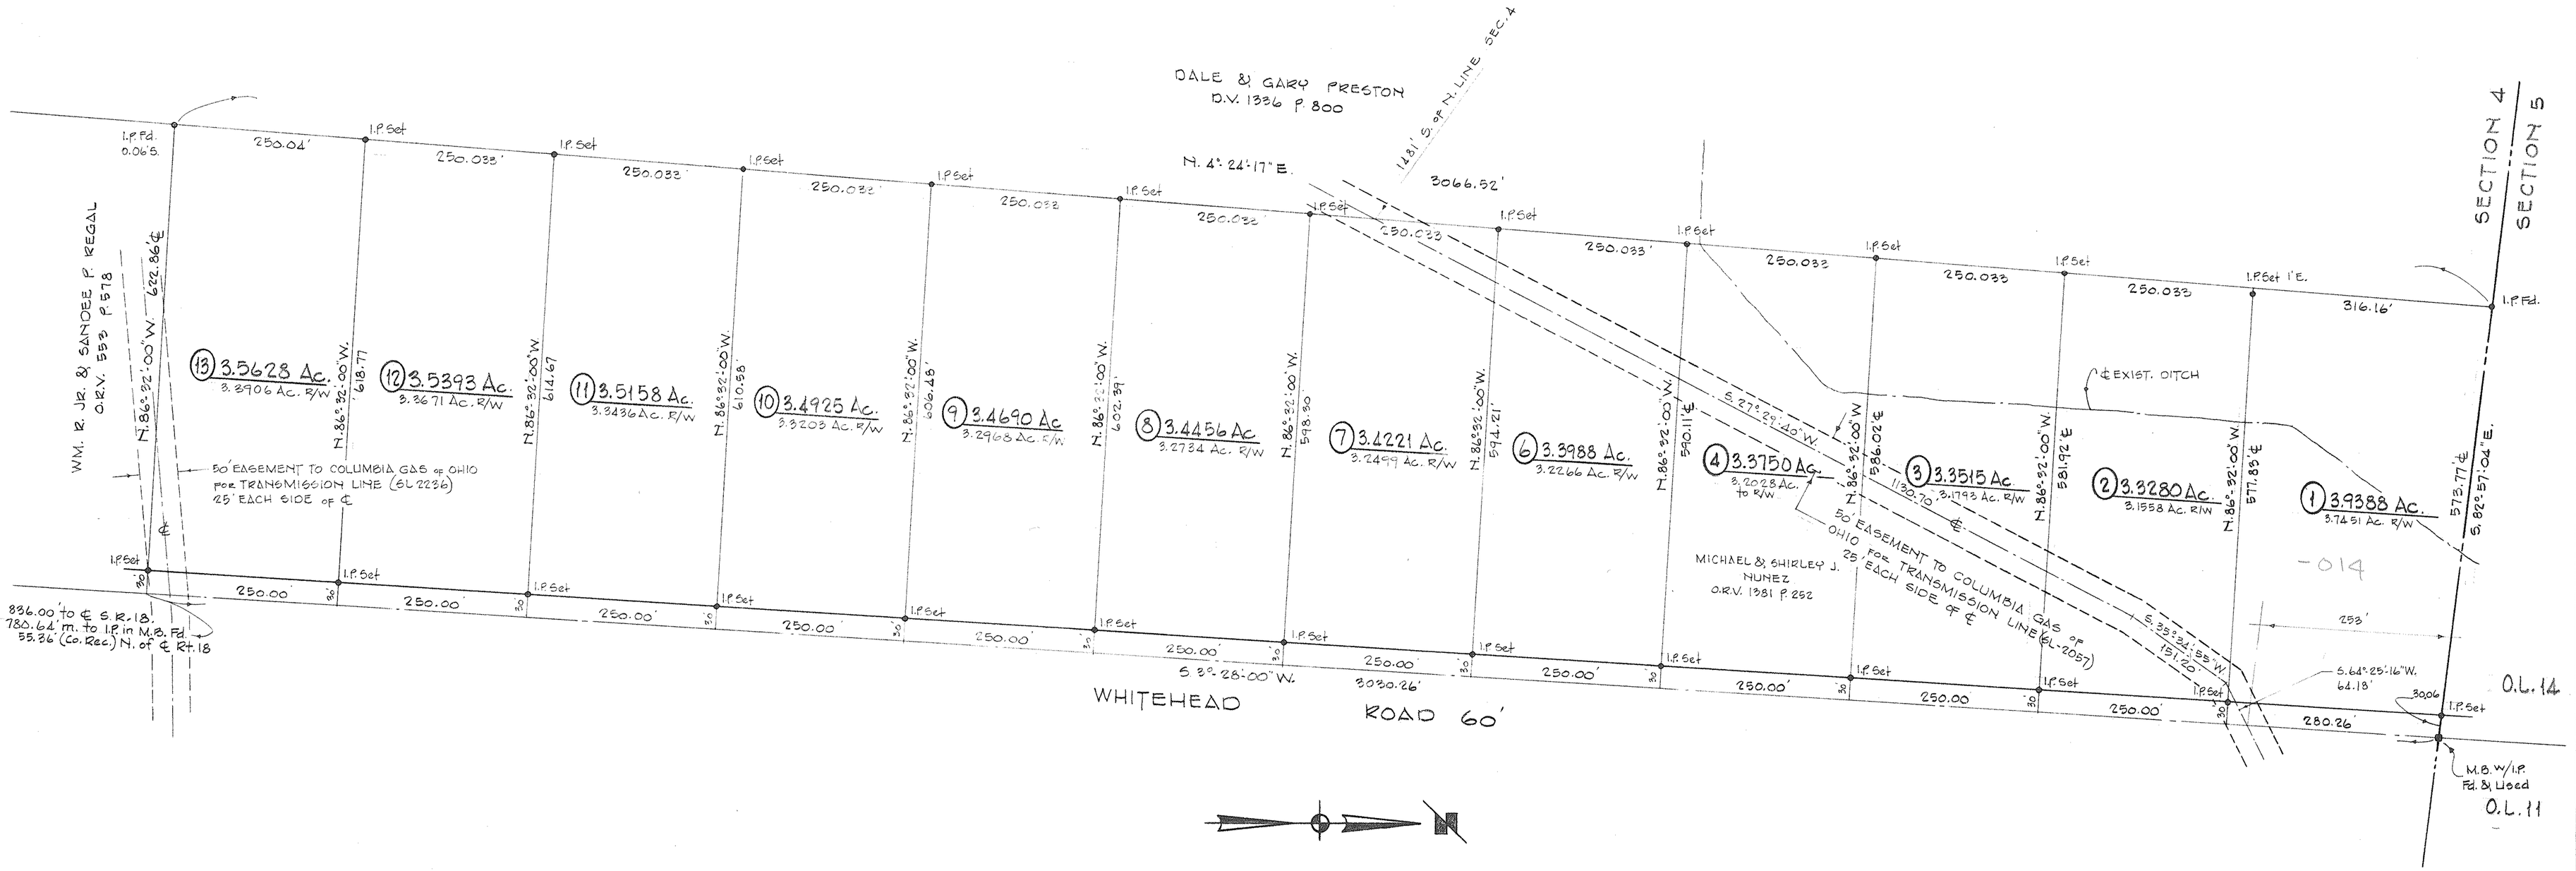

ZONING — RESIDENTIAL
MIN. LOT SIZE - 250' FRT. x 3 AC (MIN.) FROM R/W LINE

SURVEY FOR

DAVID DEVELOPMENT COMPANY

PART OF O.L. 3 IN SECTION 4 OF THE TOWNSHIP OF PENFIELD
COUNTY OF LORAIN STATE OF OHIO
SCALE 1" = 100' JULY, 1996
LAUNDON • SIMON • CAHL & ASSOC. INC.
PROFESSIONAL LAND SURVEYORS
JOB Nº 96-2881 F.B. 239 P. 23

REV. 9-12-96 Delete Pcl. 5 Add Pcl. 6 thru 13 inclusive R.G.S.
REV. 8-8-96 Add Existing Ditch

19-04-003-000-014 19-A

341