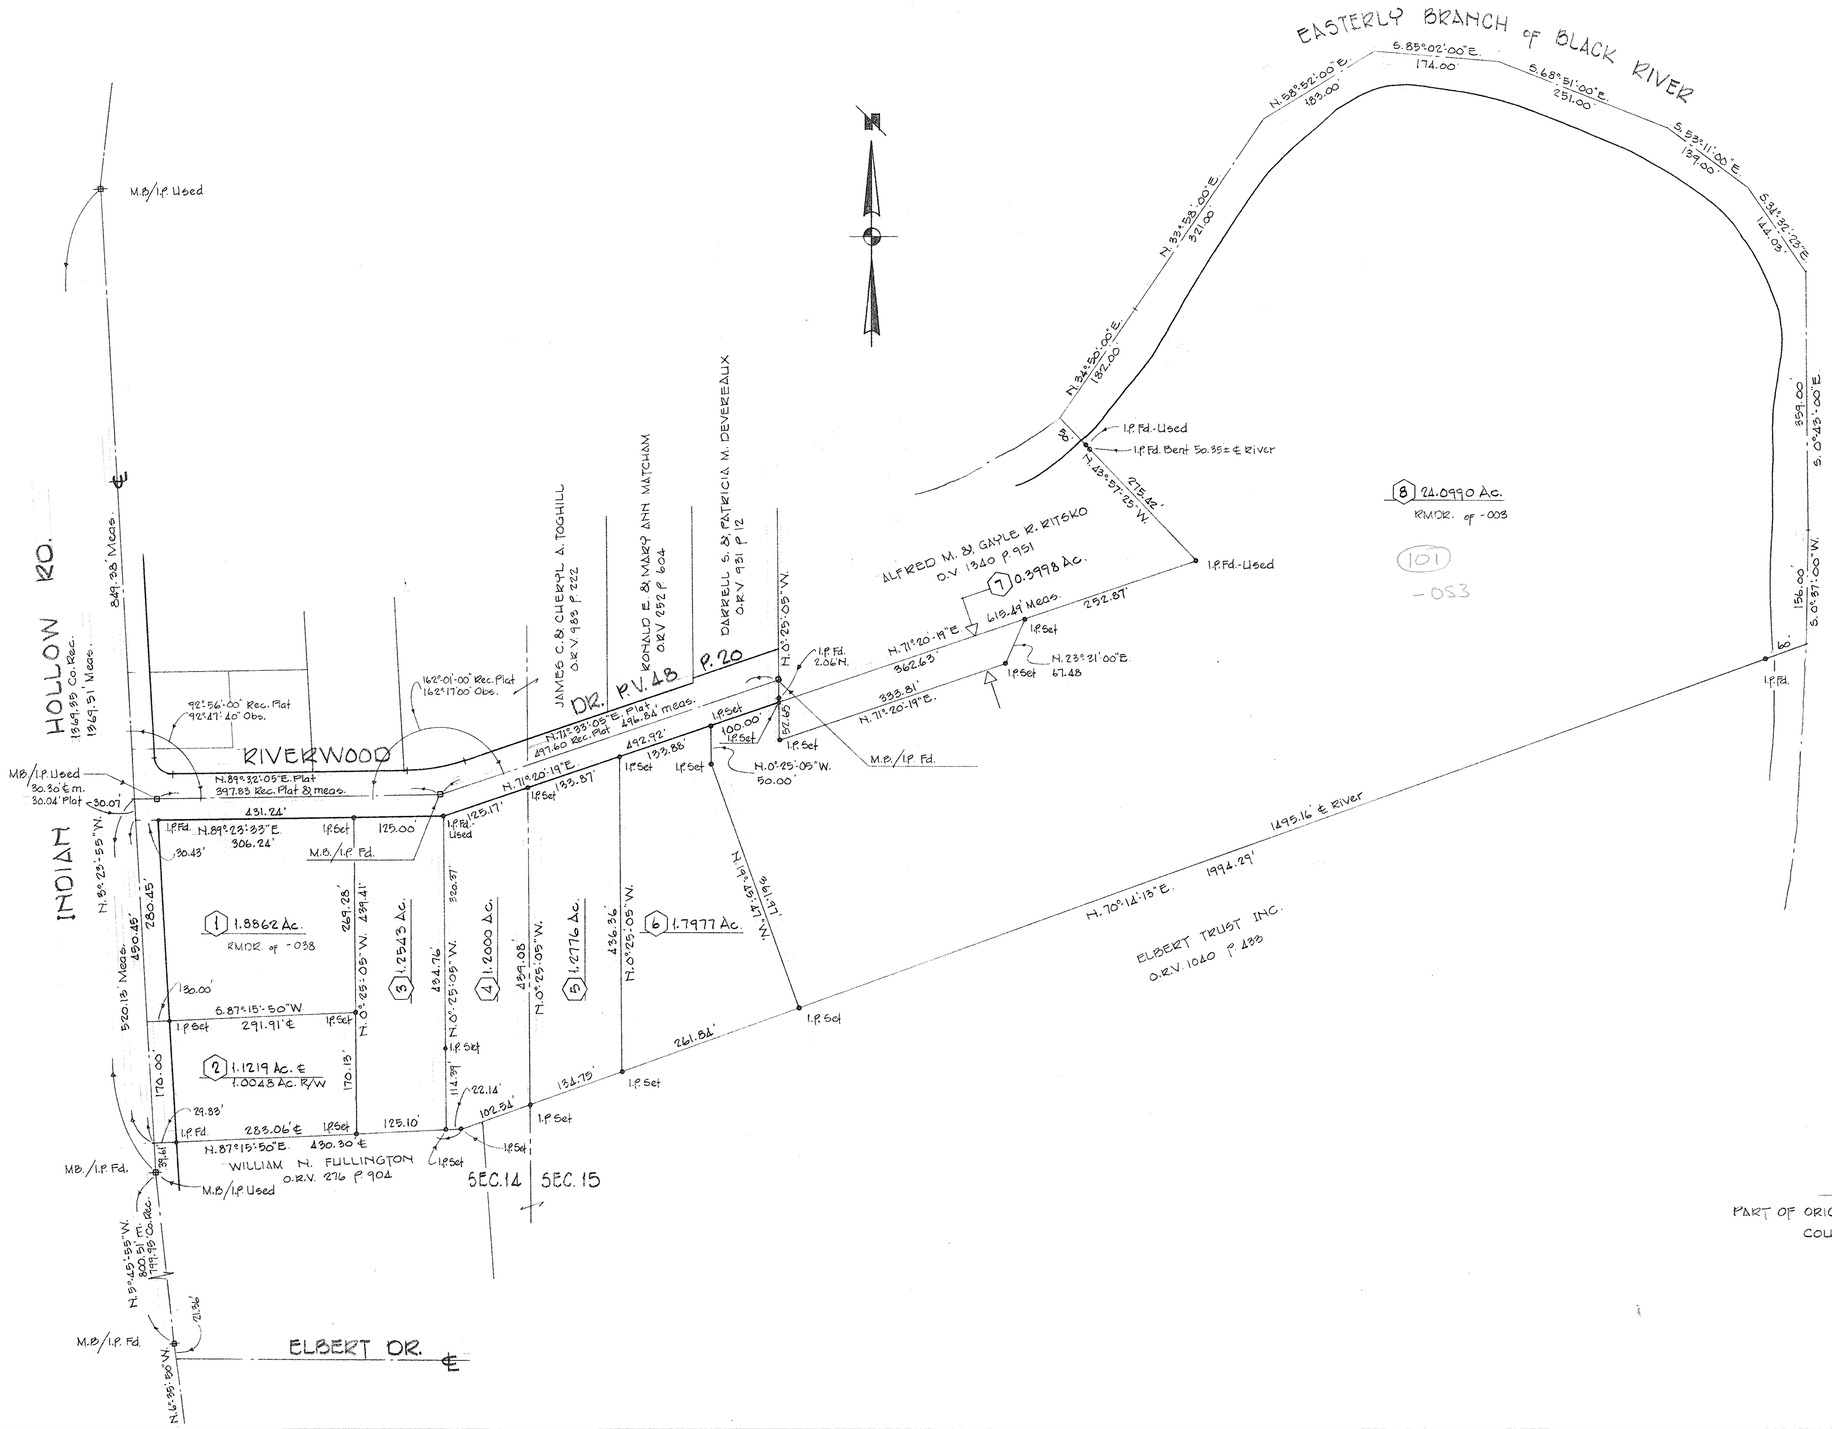

SURVEY FOR

WARREN H. BRUCE

PART OF ORIGINAL SECTIONS 14 & 15 — TOWNSHIP OF CARLISLE
COUNTY OF LORAIN — STATE OF OHIO
SCALE 1"=100' — MARCH, 1996

LAUNDON • SIMON • CAHL & ASSOC.
PROFESSIONAL LAND SURVEYORS

96-2826

10-00-015-101-053 10-00-015-A

334