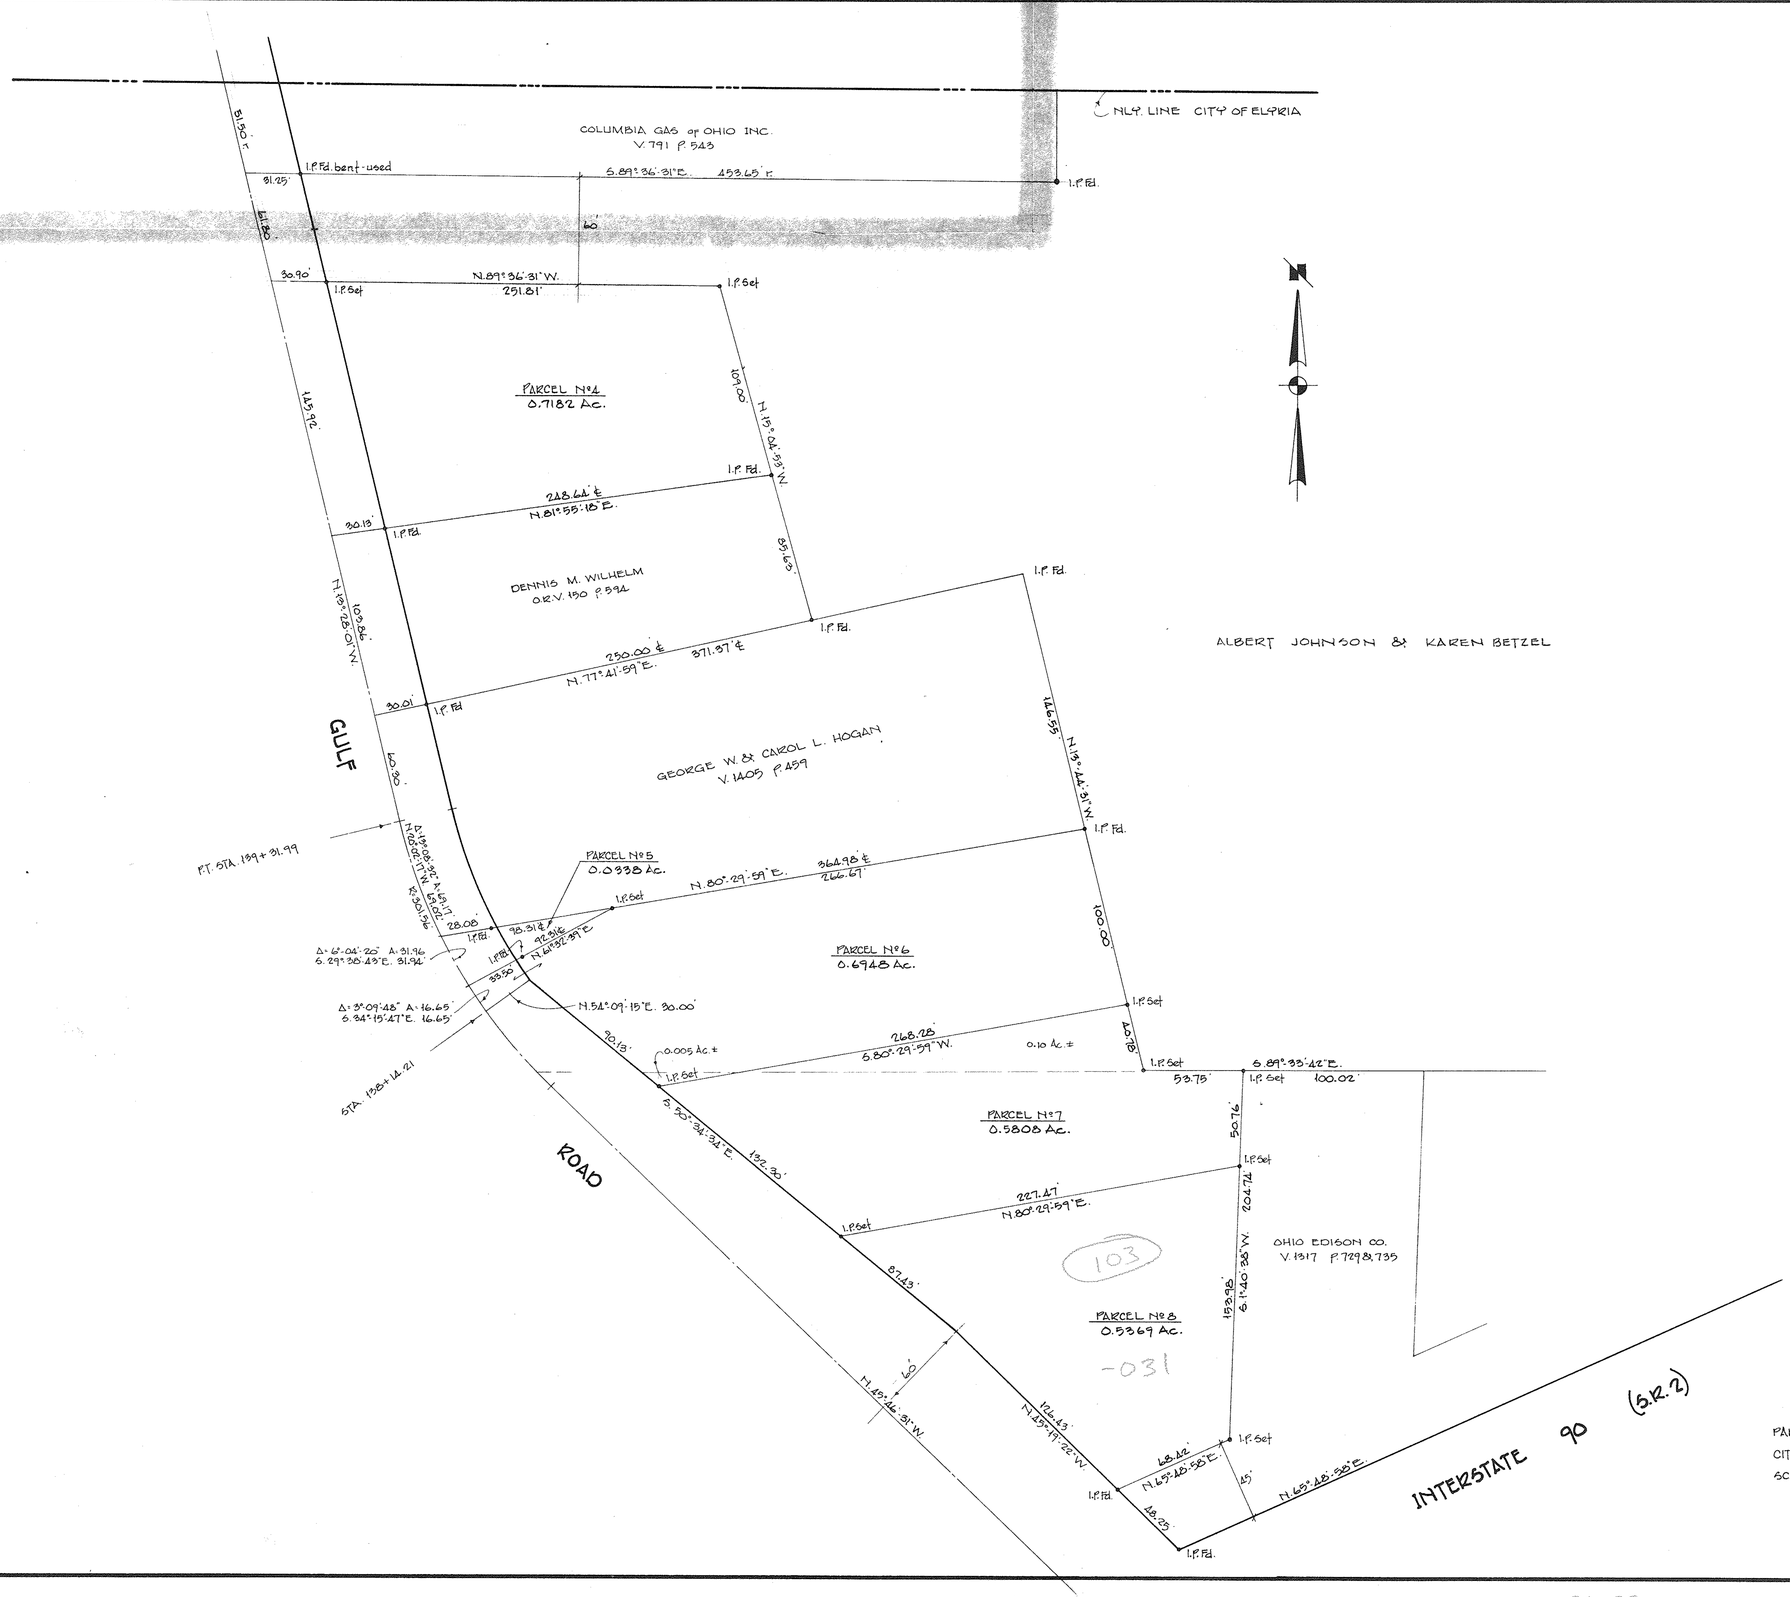

SURVEY FOR

ALBERT JOHNSON

PART OF O.L. 6 BURRELL & DAY TRACT OF ELYRIA TWP.

CITY OF ELYRIA LORAIN COUNTY OHIO

SCALE 1"=40' APRIL, 1990

LAUNDON • SIMON • CAHL & ASSOC.
ENGINEERS SURVEYORS

JOB No 90-1926

06-22-006-103-031 06-14

249