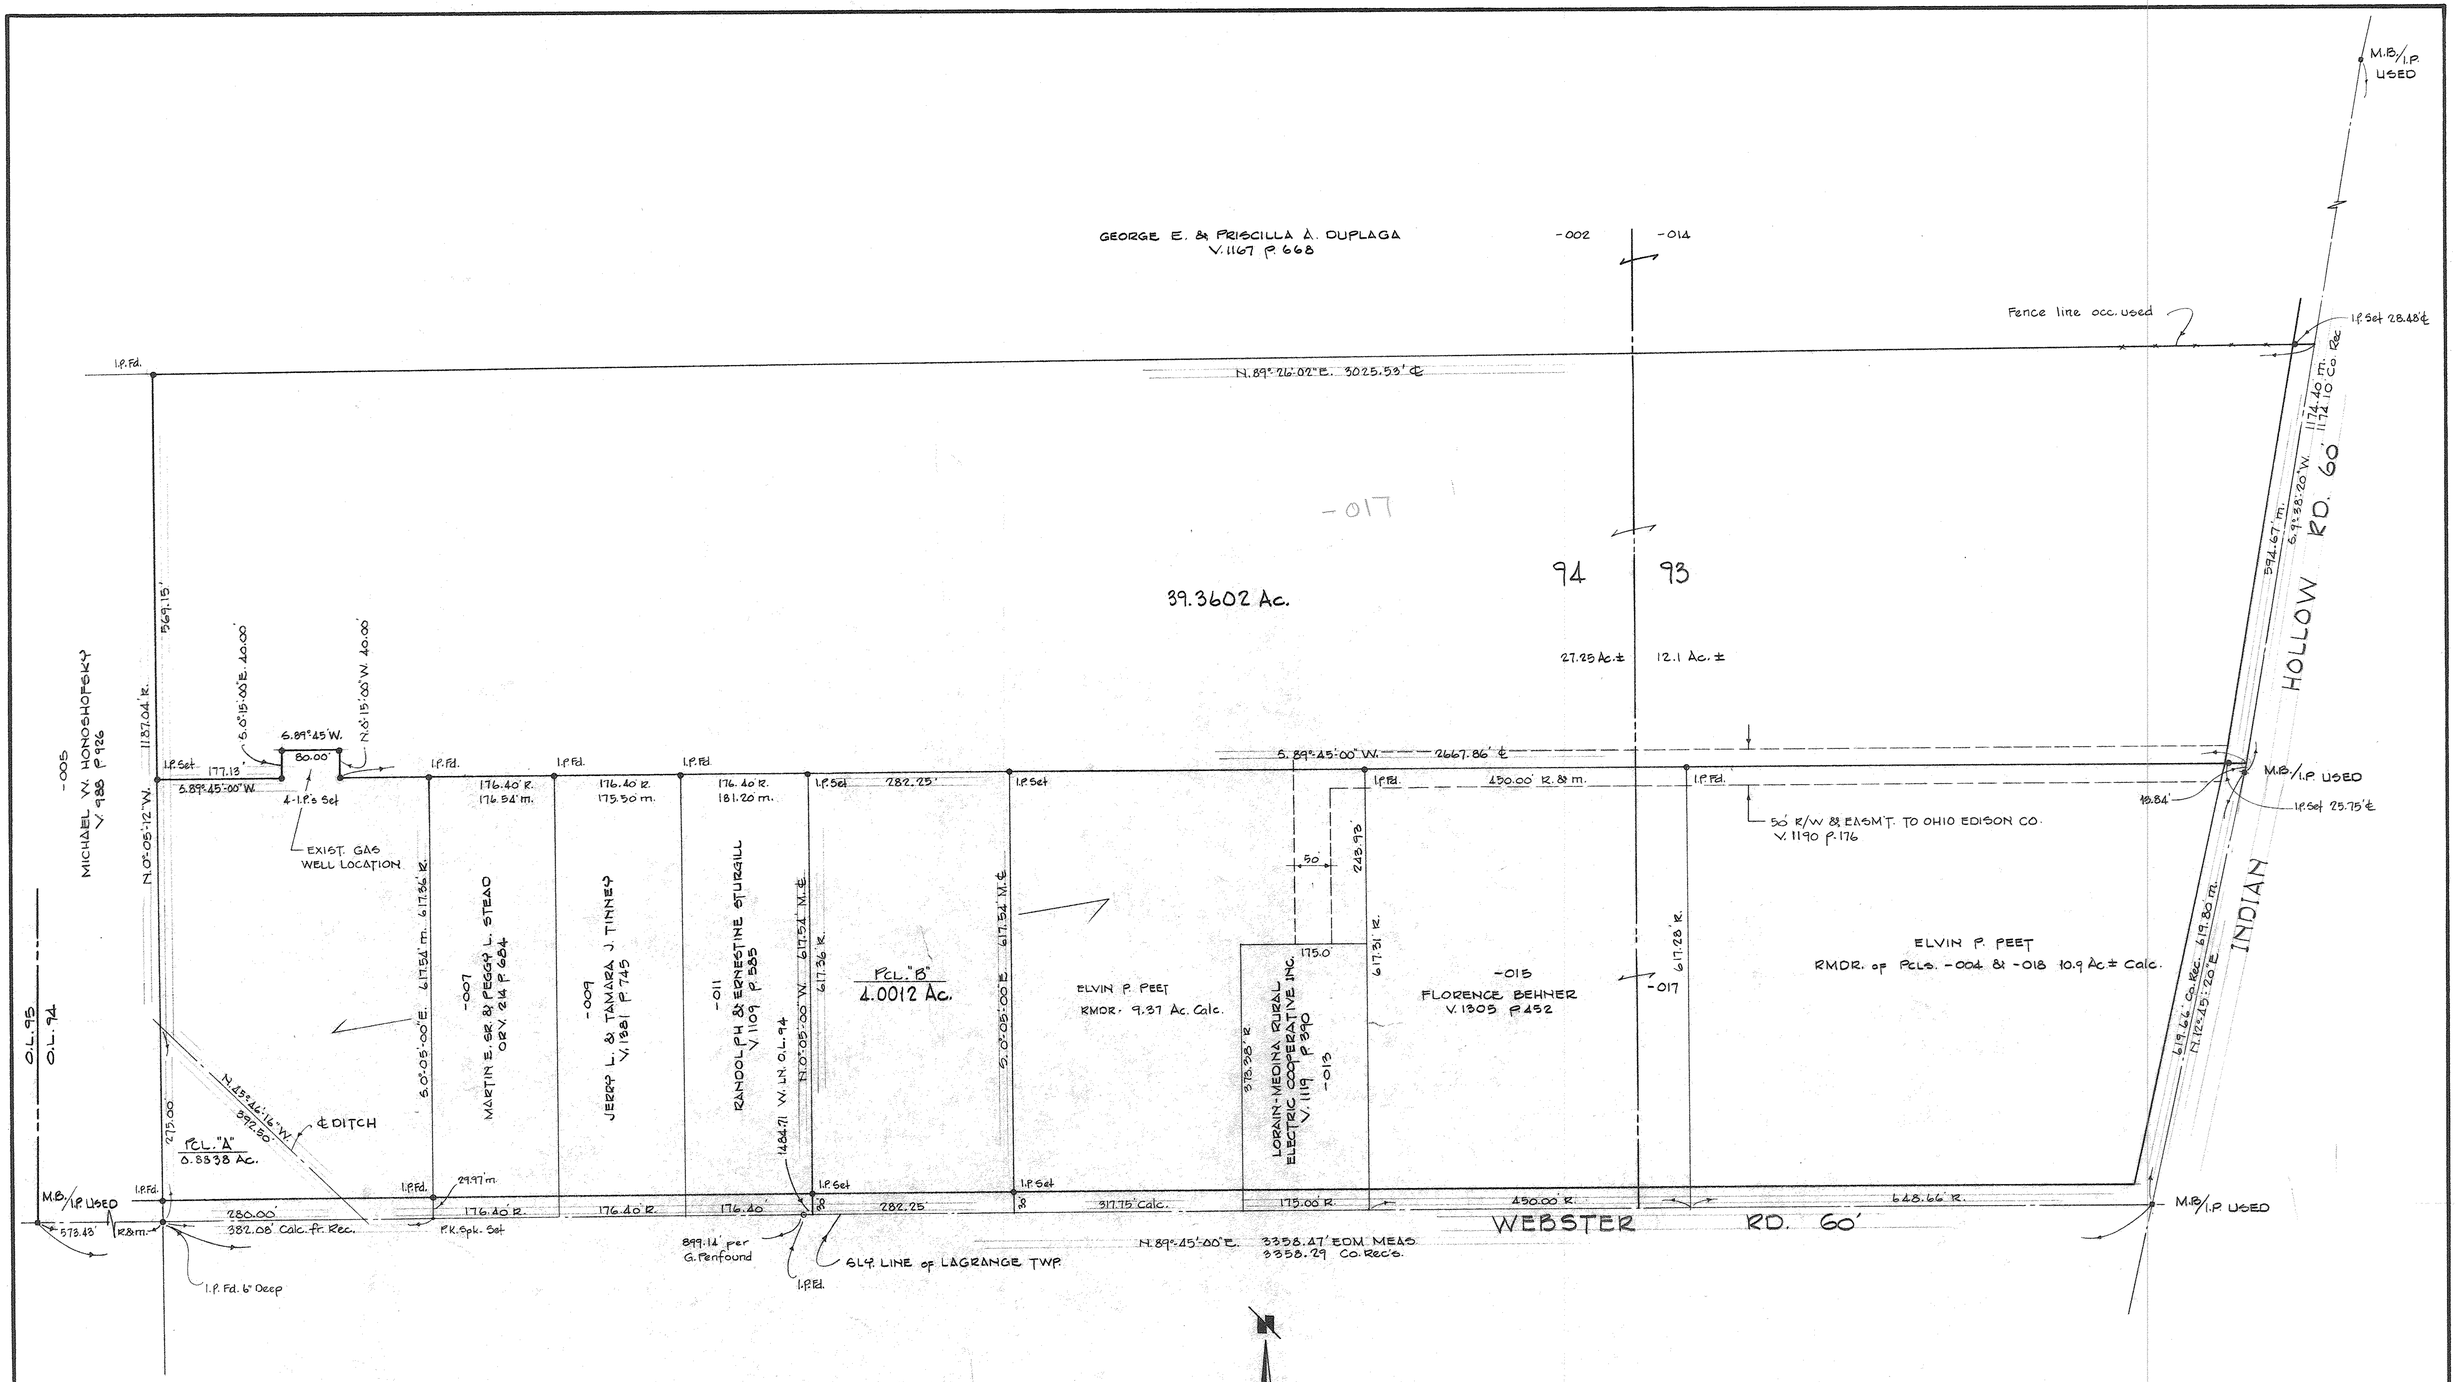

SURVEY FOR

FLORENCE BEHNER & GEORGE E. and PRISCILLA DUPLAGA

PART OF O.L.'s 93 & 94 TOWNSHIP OF LAGRANGE
COUNTY OF LORAIN STATE OF OHIO
SCALE 1"=100' JULY 17, 1992

LAUNDON • SIMON • CAHL & ASSOC.
ENGINEERS SURVEYORS
110 MIDDLE AVE. ELYRIA, O. 44035
JOB Nº 92-2219 F.B. 218/13

REVISED 10-21-93 Add PCL. "B" & Corr. orig. Survey
REVISED 4-16-93 Add PCL. "A" R.G.S.

15-00-094-000-017 15-6

282