SURVEY FOR

STANLEY & MARIANNE ZABORNIAK

OF

PART OF ORIGINAL RUSSIA TWP. LOT NO. 2

COUNTY OF LORAIN STATE OF OHIO

LAUNDON · SIMON · CAHL & ASSOC., INC.

ENGINEERS SURVEYORS

110 MIDDLE AVE.

ELYRIA OHIO

MARCH 1992

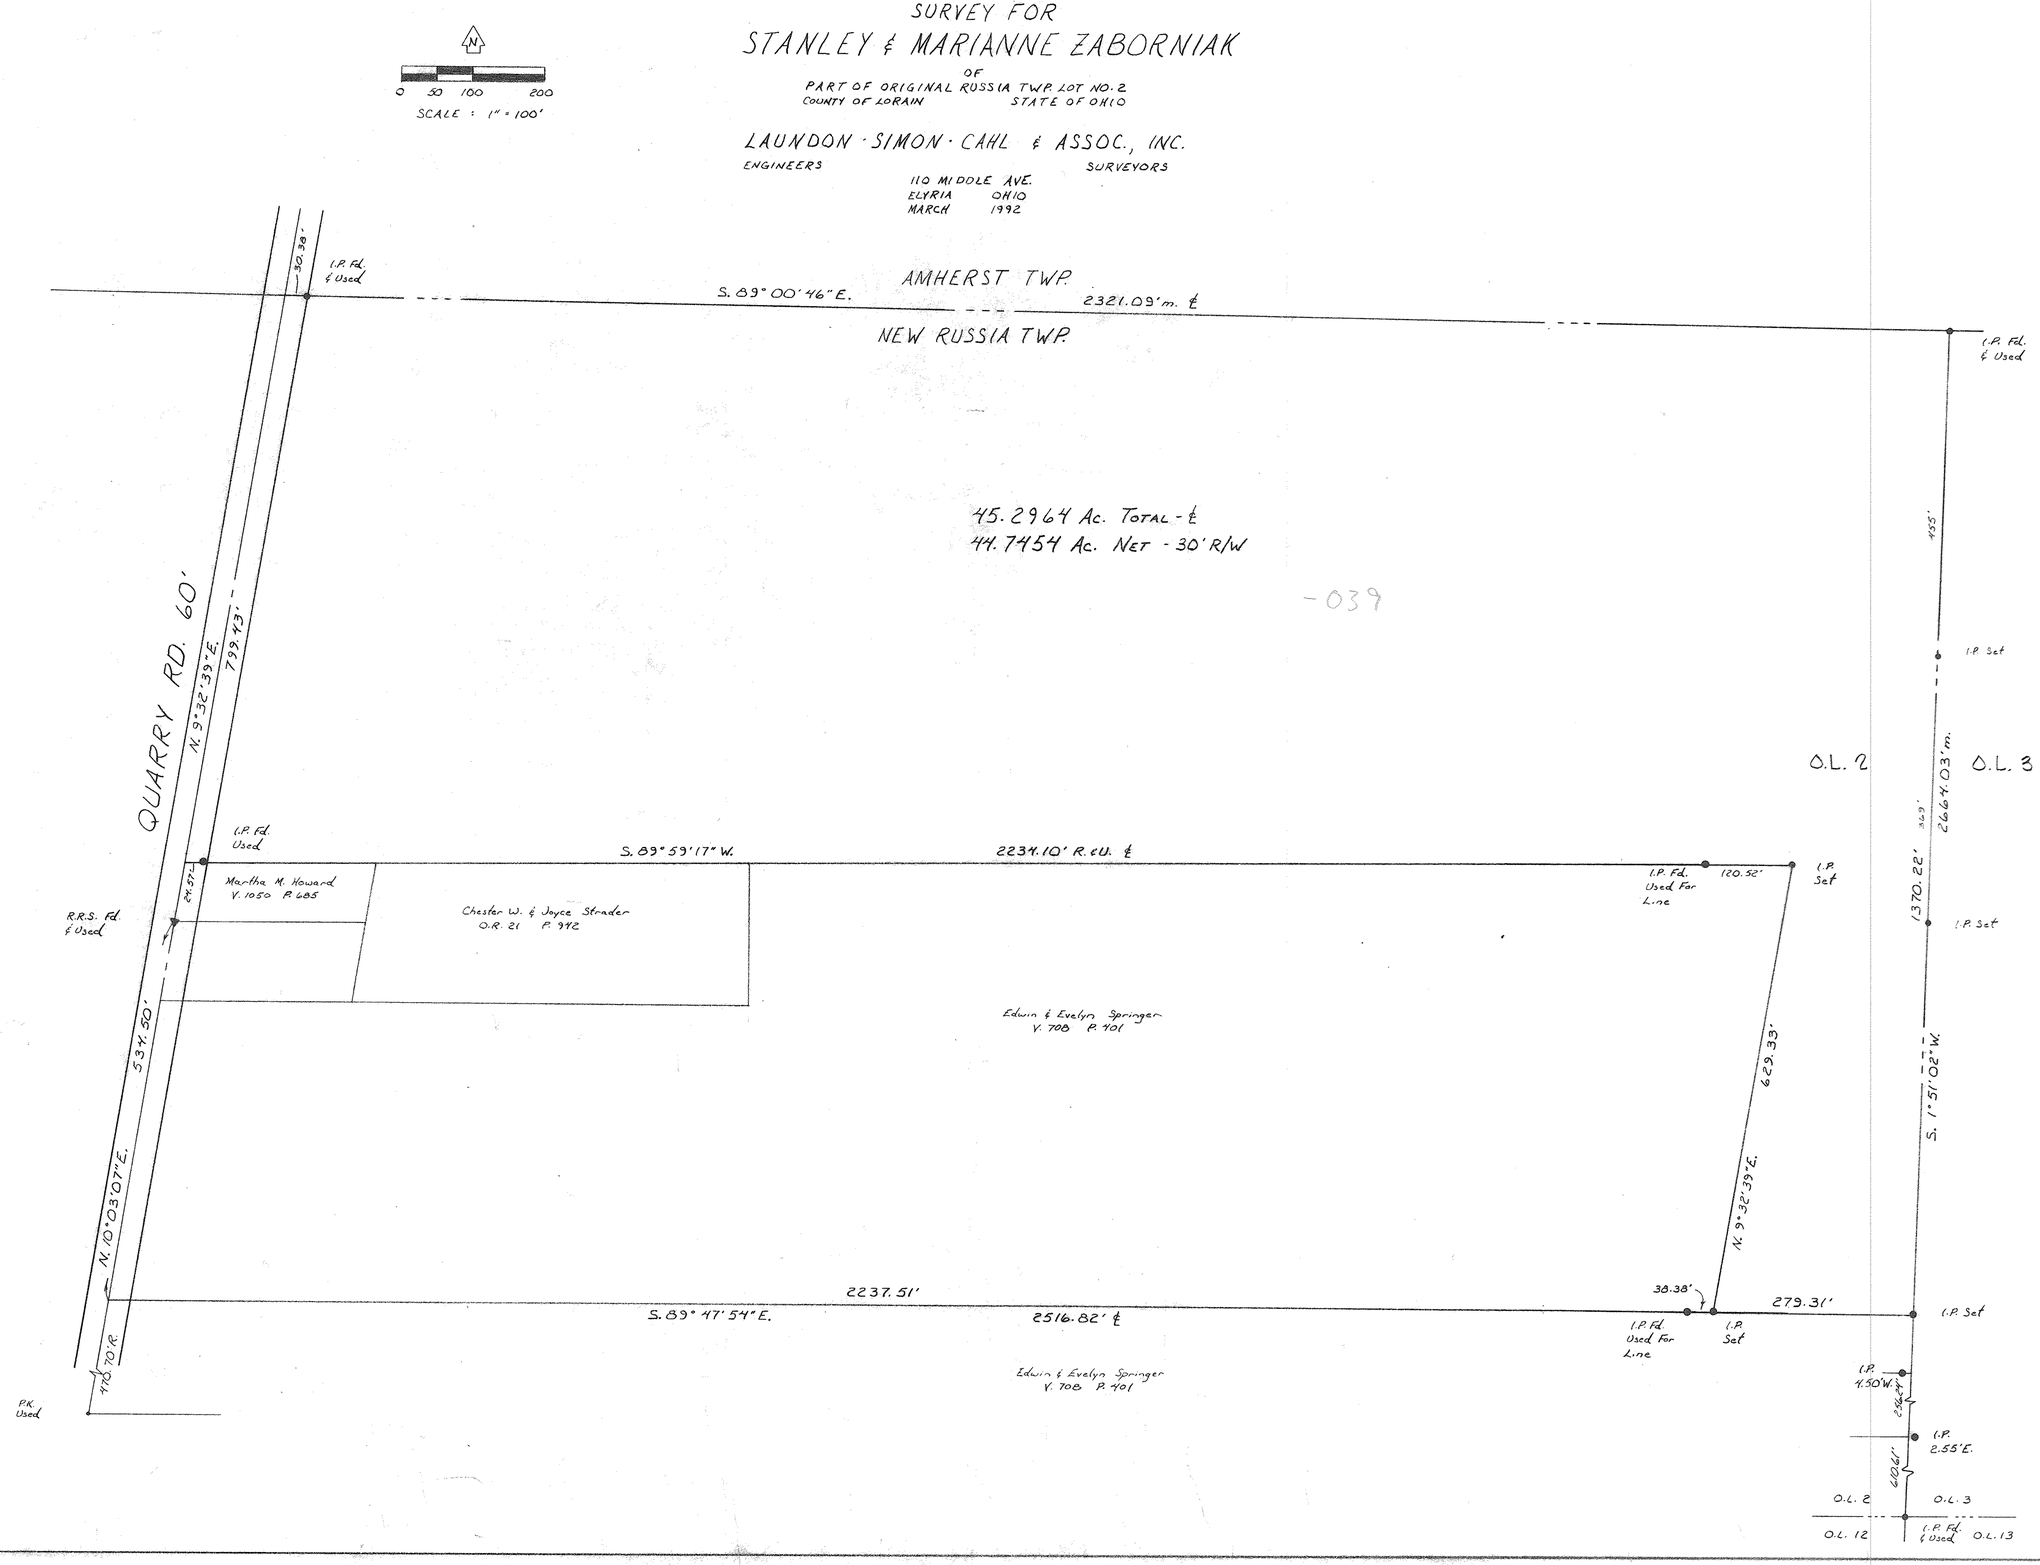

09-00-002-000-039

09-00-002-B

279