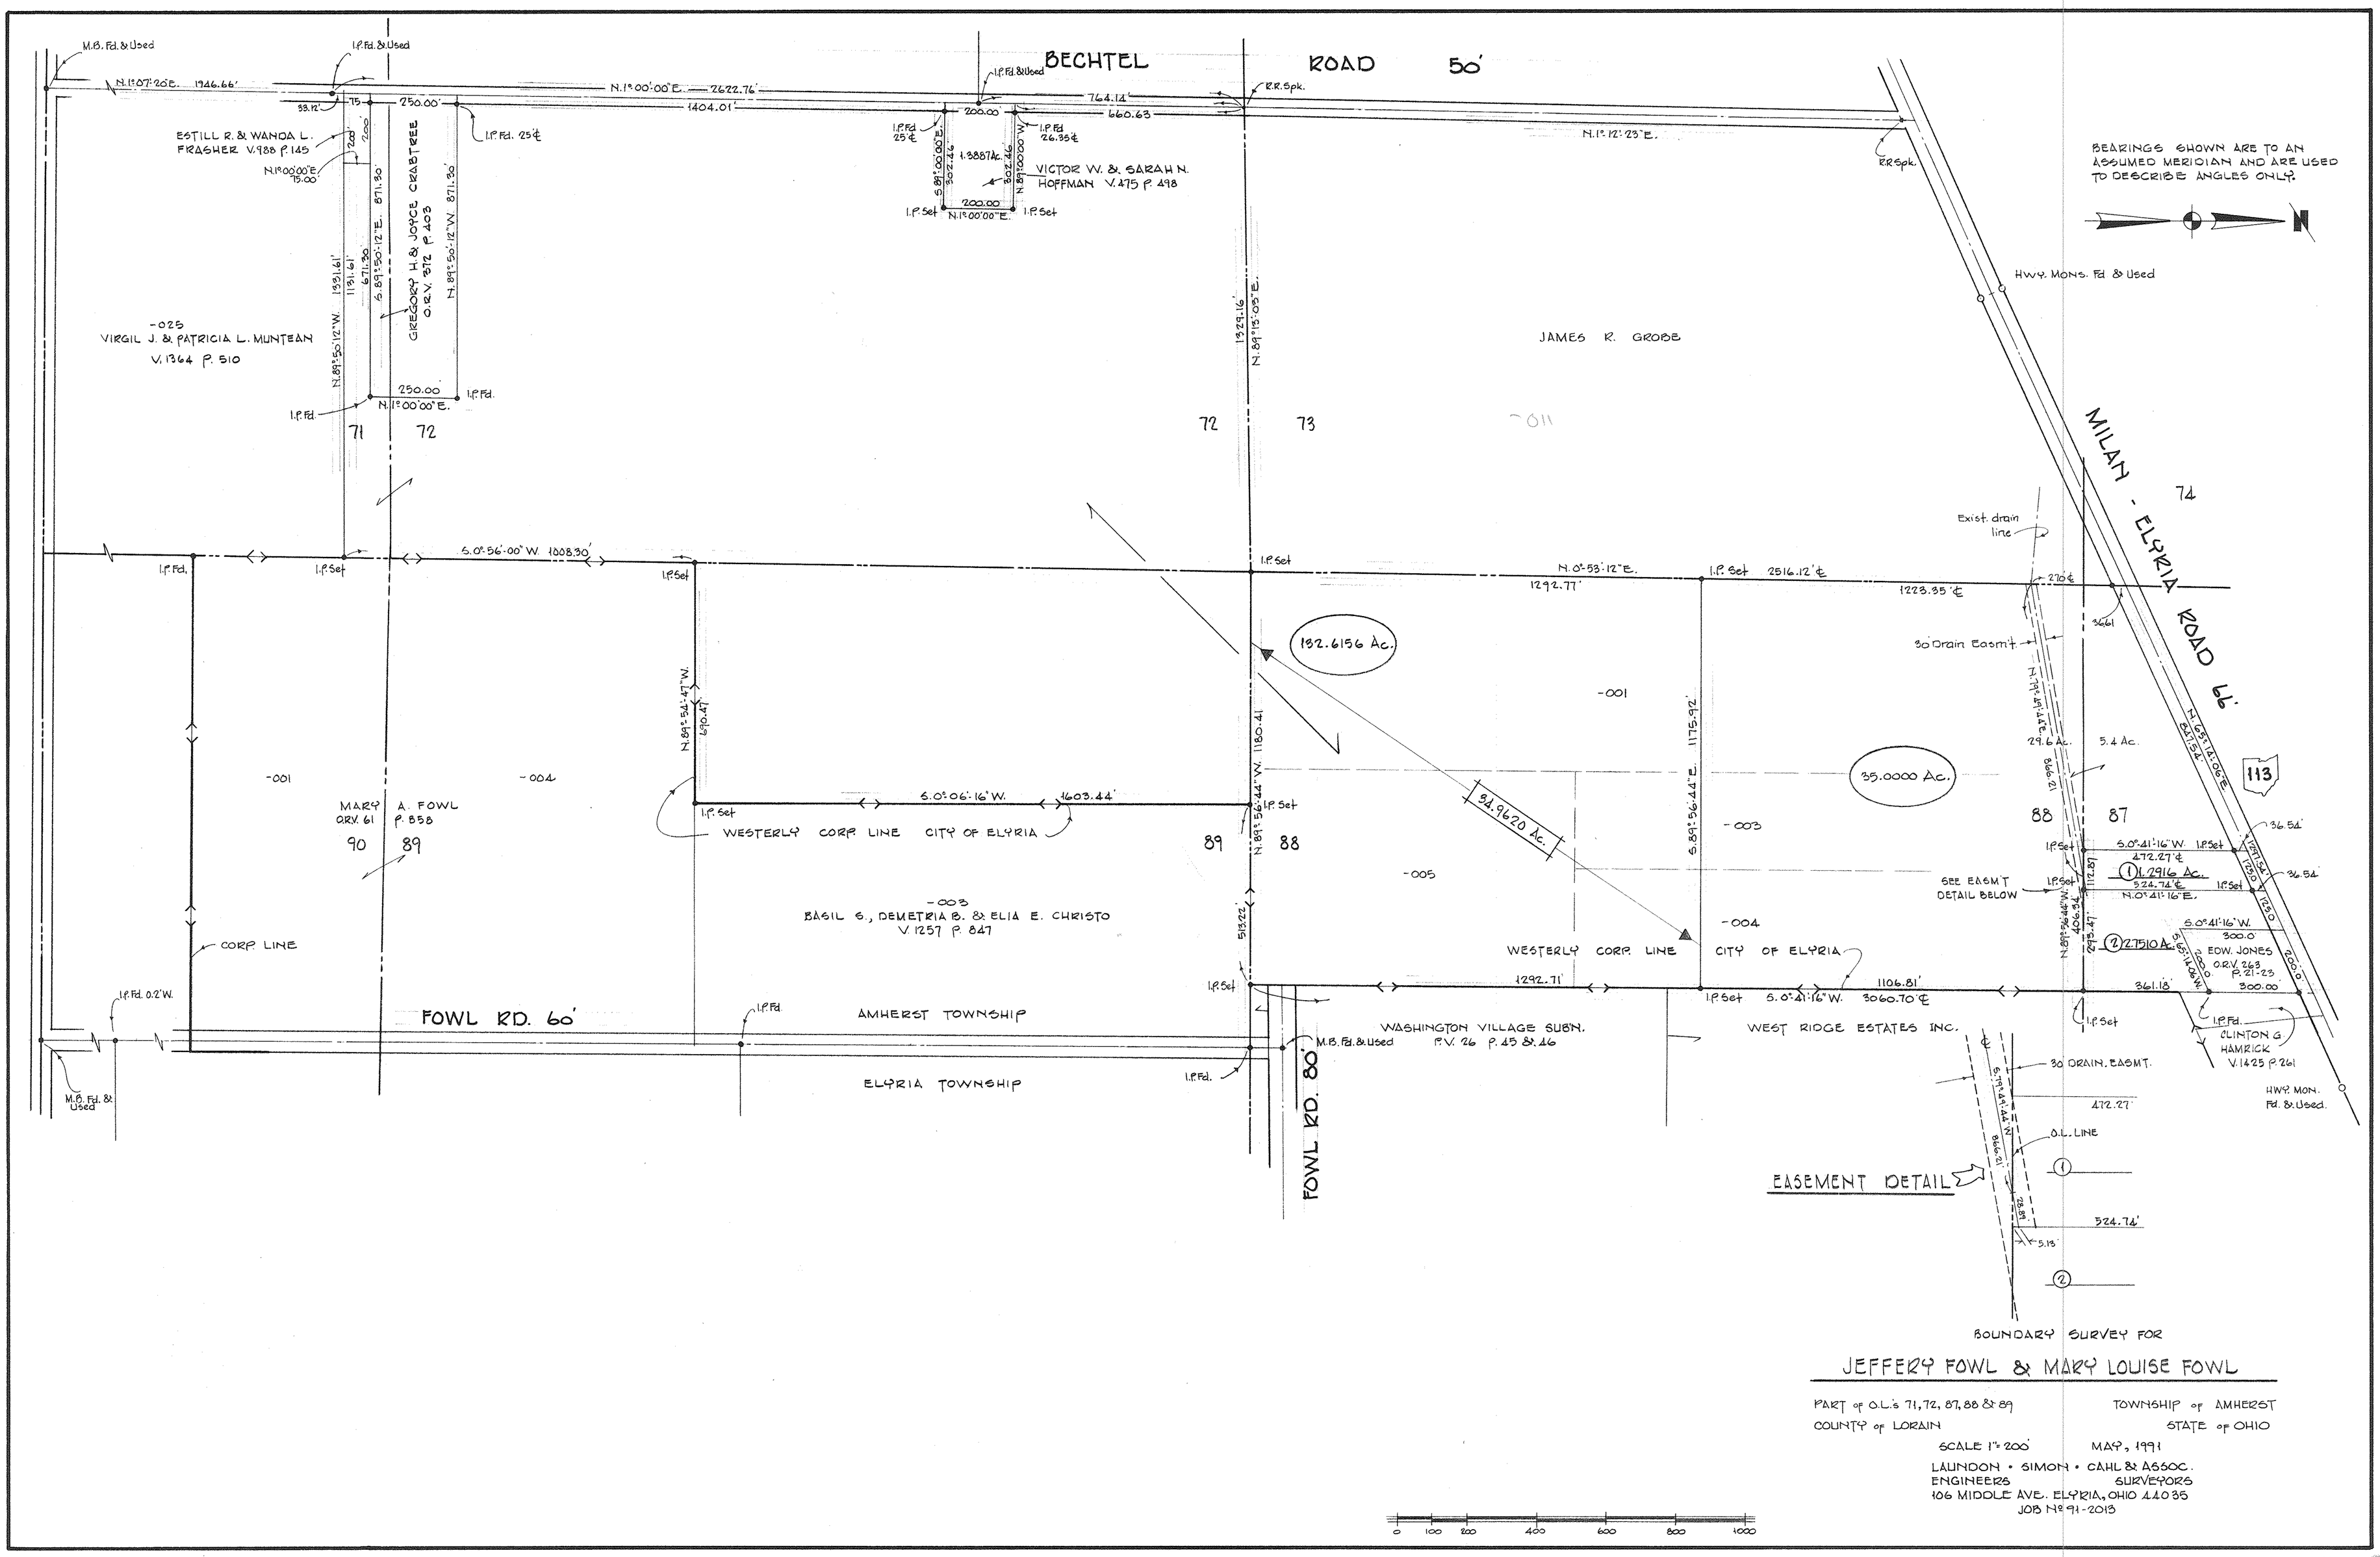

BOUNDARY SURVEY FOR

JEFFERY FOWL & MARY LOUISE FOWL

PART of O.L.'s 71, 72, 87, 88 & 89 — TOWNSHIP of AMHERST

COUNTY of LORAIN — STATE of OHIO

SCALE 1" = 200' — MAY, 1991

LAUNDON • SIMON • CAHL & ASSOC.

ENGINEERS — SURVEYORS

106 MIDDLE AVE. ELYRIA, OHIO 44035

JOB № 91-2013

05-00-073-000-011 5-H

267