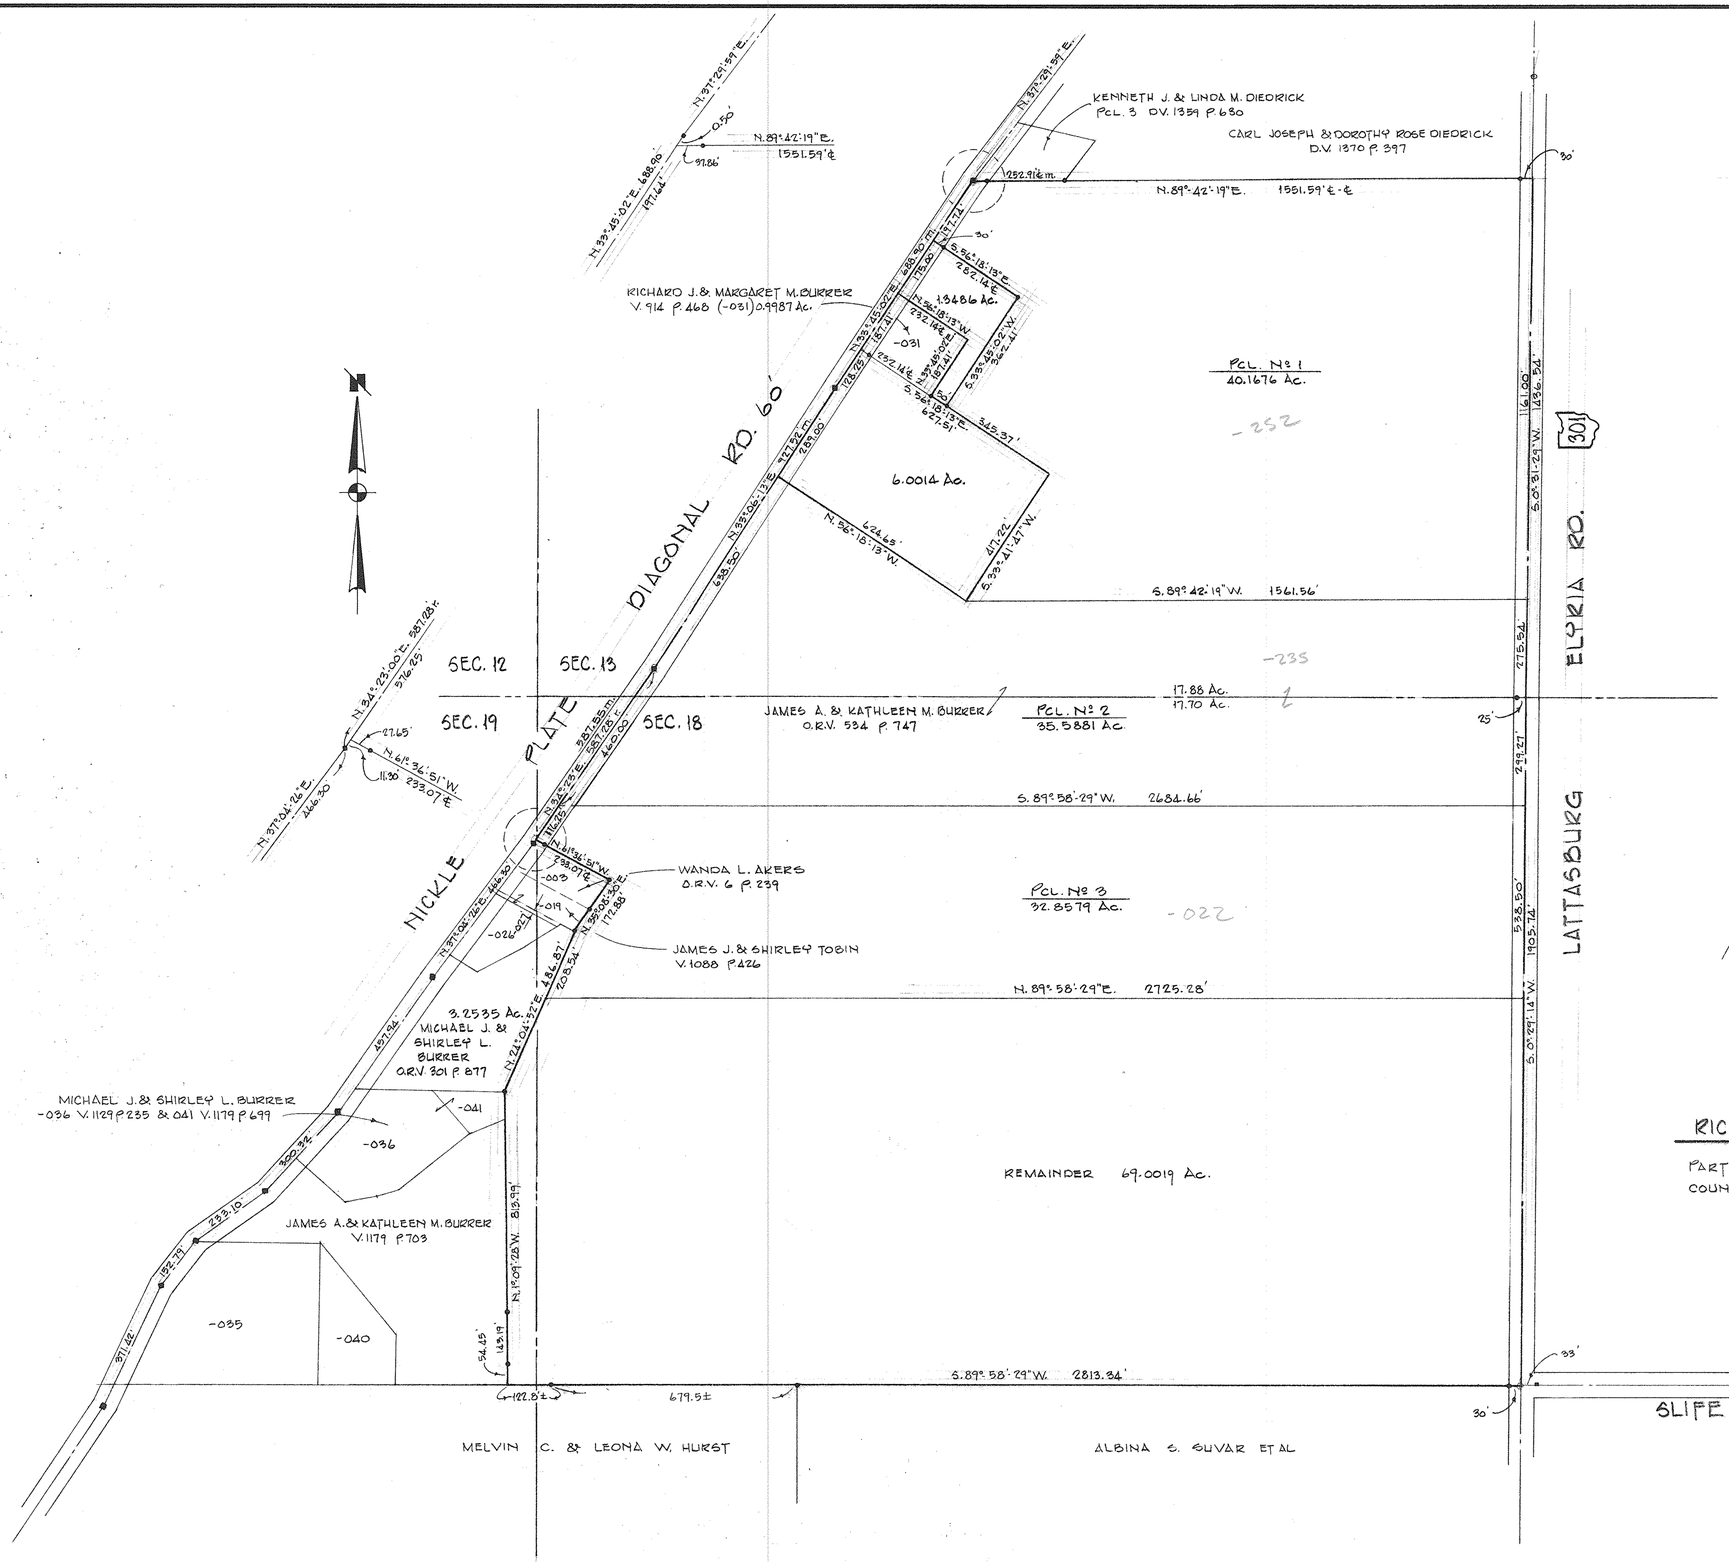


TOTAL ORIGINAL ACREAGE 177.6156 Ac.
- PCL. Nº1 40.1676 Ac.
2-14-91 RMOR. 137.4480 Ac.
- PCL. Nº2 35.5881 Ac.
1-29-92 RMOR. 101.8598 Ac.
- PCL. Nº3 32.8579 Ac
1-07-93 RMOR. 69.0019 Ac.

DENOTES MON. BOX W/IRON PIN FOUND SET BY CO. ENGR'S. DEPT. - USED

DENOTES IRON PIN FOUND or SET

SURVEY FOR

## RICHARD J. & MARGARET M. BURRER

PART OF ORIG. SECTIONS 13, 18 & 19 OF CARLISLE TWP.
COUNTY OF LORAIN STATE OF OHIO
SCALE 1" = 200' JAN. 1991

LAUNDON • SIMON • CAHL & ASSOC.
ENGINEERS SURVEYORS
106 MIDDLE AVE. ELYRIA, OHIO 44035

JOB Nº 90-1987

REV. 1-07-93 PCL. 3 R.G.S.
REV. 1-30-92 PCL 2 R.G.S.
REV. 2-14-91 PCL. 1 R.G.S.

10-00-018-101-022 10-F
10-00-013-000-235
-252 10-00-013 EF

258