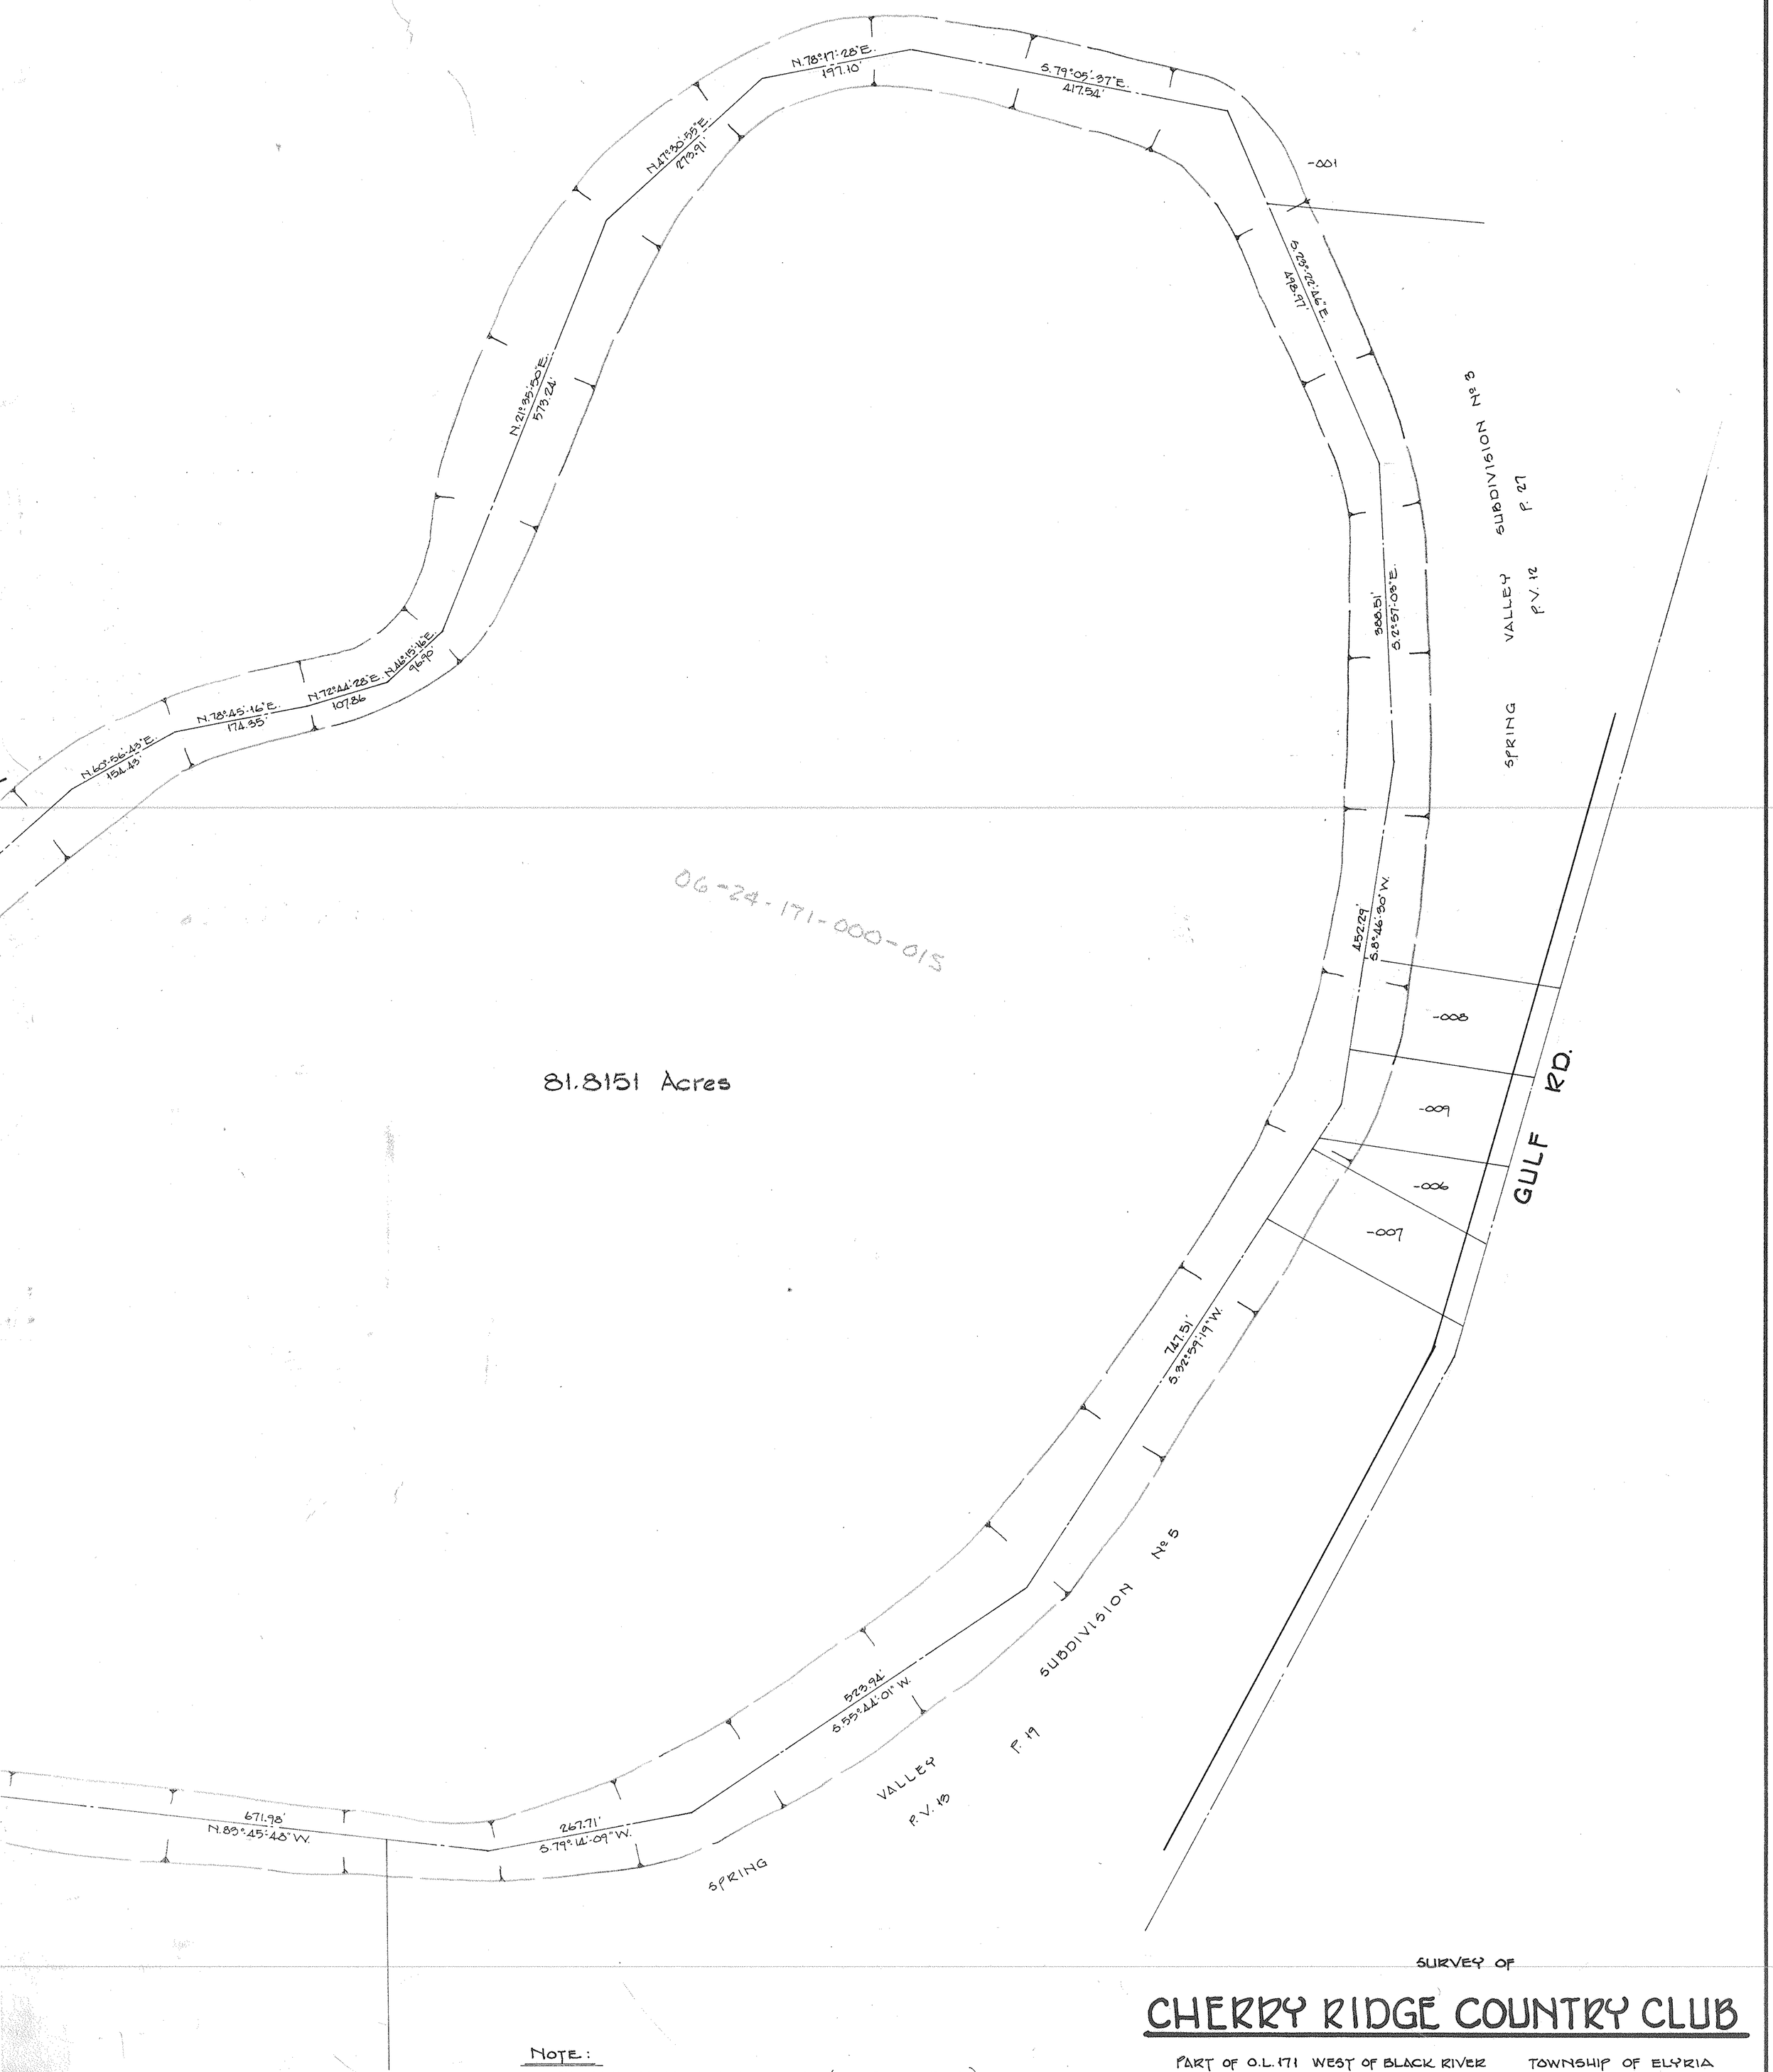

SURVEY OF

CHERRY RIDGE COUNTRY CLUB

PART OF O.L. 171 WEST OF BLACK RIVER TOWNSHIP OF ELYRIA
CITY OF ELYRIA COUNTY OF LORAIN STATE OF OHIO

SCALE 1" = 100' FEB. 1990

BY

LAUNDON • SIMON • CAHL & ASSOC.
ENGINEERS SURVEYORS
106 MIDDLE AVE. ELYRIA, OHIO
89-1871

NOTE:

THE CENTER LINE OF THE BLACK RIVER (ALSO PROPERTY LINE) IS SHOWN AS DETERMINED BY THIS SURVEY AND HAS BEEN IN THE PAST AND WILL BE IN THE FUTURE SUBJECT TO POSSIBLE CHANGES IN POSITION DUE TO ACCRETION AND OTHER NATURAL CAUSES.

STATE OF OHIO
RODGER G. SIMON
5101
REGISTERED SURVEYOR

246

06-24-171-000-015 06-067